COUNTY OF WELLINGTON
LAND DIVISION

B25/13

APPLICANT: Leslie & Sheila Eccles

Township of Wellington North

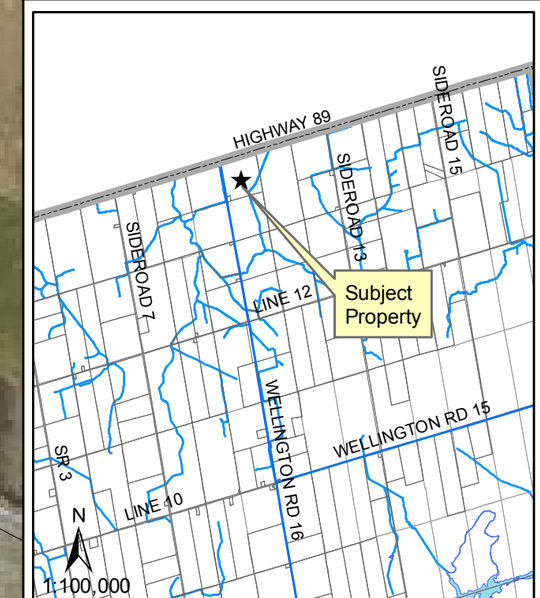

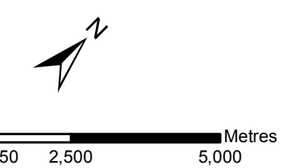

Date Prepared: April 19, 2013

File: F:DevelopmentReview\ConsentsMapping\2013\April\B25-13.mxd

This is not survey data. All rights reserved.
May not be reproduced without permission.

Sources:
County of Wellington Planning and Development Department 2013. Ministry of Natural Resources, Grand River Conservation Authority.
Upper Grand District School Board 2007
INCLUDES MATERIAL ©2013 OF THE QUEEN'S PRINTER FOR ONTARIO. ALL RIGHTS RESERVED
Ortho imagery flown April 2010.

The Corporation of the County of Wellington

COUNTY OF WELLINGTON
LAND DIVISION

B25/13

APPLICANT: Leslie & Sheila Eccles

Township of Wellington North

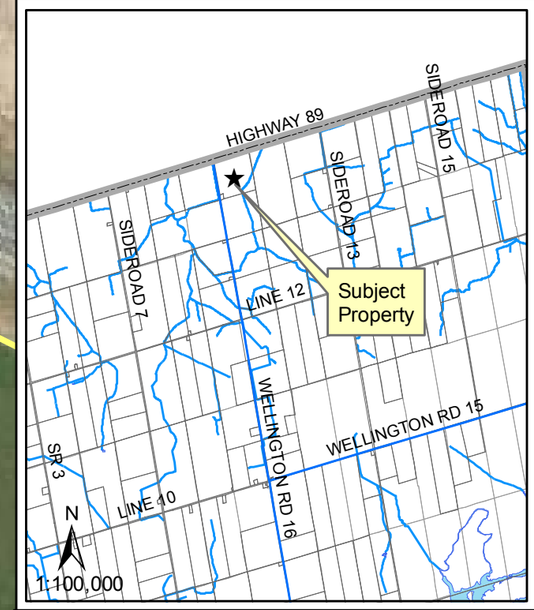

N

0 1,000 2,000 4,000 Metres

Date Prepared: April 19, 2013

File: F:DevelopmentReview\ConsentsMapping\2013\April\B25-13 - Inset.mxd

This is not survey data. All rights reserved.
May not be reproduced without permission.

Sources:
County of Wellington Planning and Development Department 2013. Ministry of Natural Resources, Grand River Conservation Authority.
Upper Grand District School Board 2007
INCLUDES MATERIAL ©2013 OF THE QUEEN'S PRINTER FOR ONTARIO. ALL RIGHTS RESERVED
Ortho imagery flown April 2010.

The Corporation of the County of Wellington

SHEET 1 of 2 SHEETS

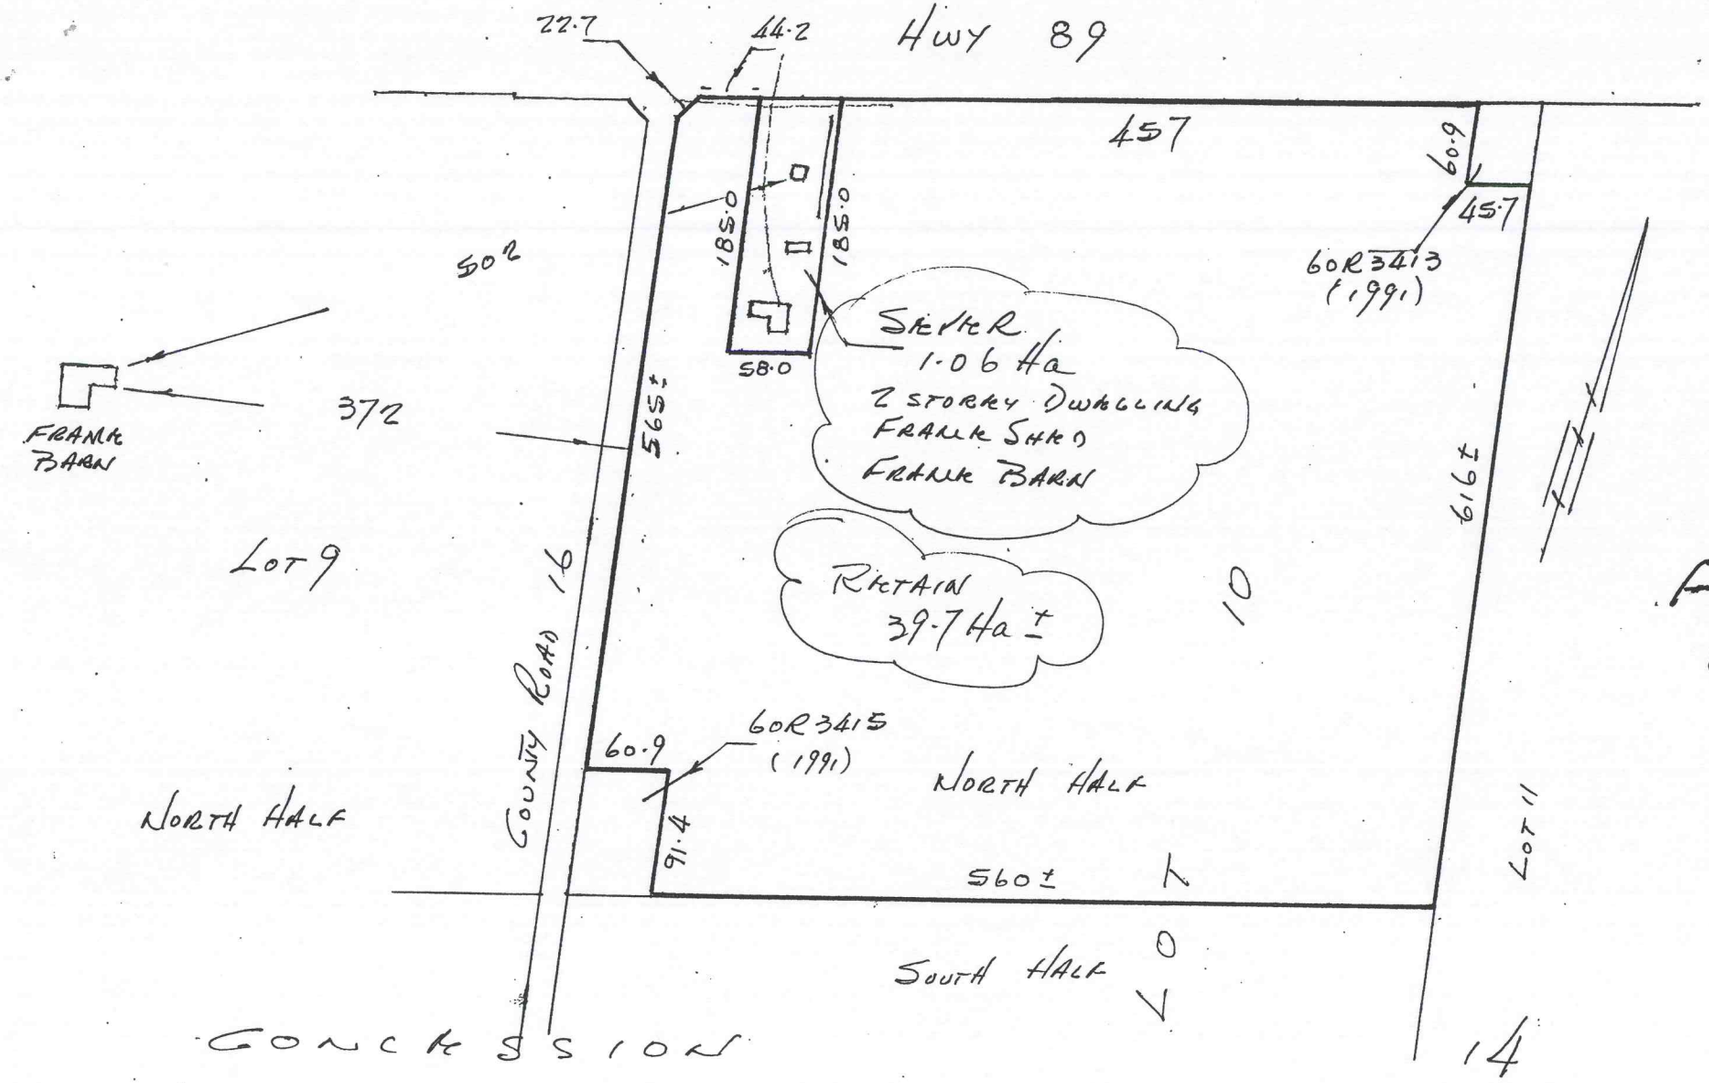

SEVERANCE SKETCH IN THE
(TOWNSHIP of WEST LUTHER)
TOWNSHIP of WELLINGTON NORTH
COUNTY of WELLINGTON

1 : 5000

F63/13
8373

ALEX R. WILSON
SURVEYING INC.
MOUNT FOREST
519 323 2451

325/13 - Eccles

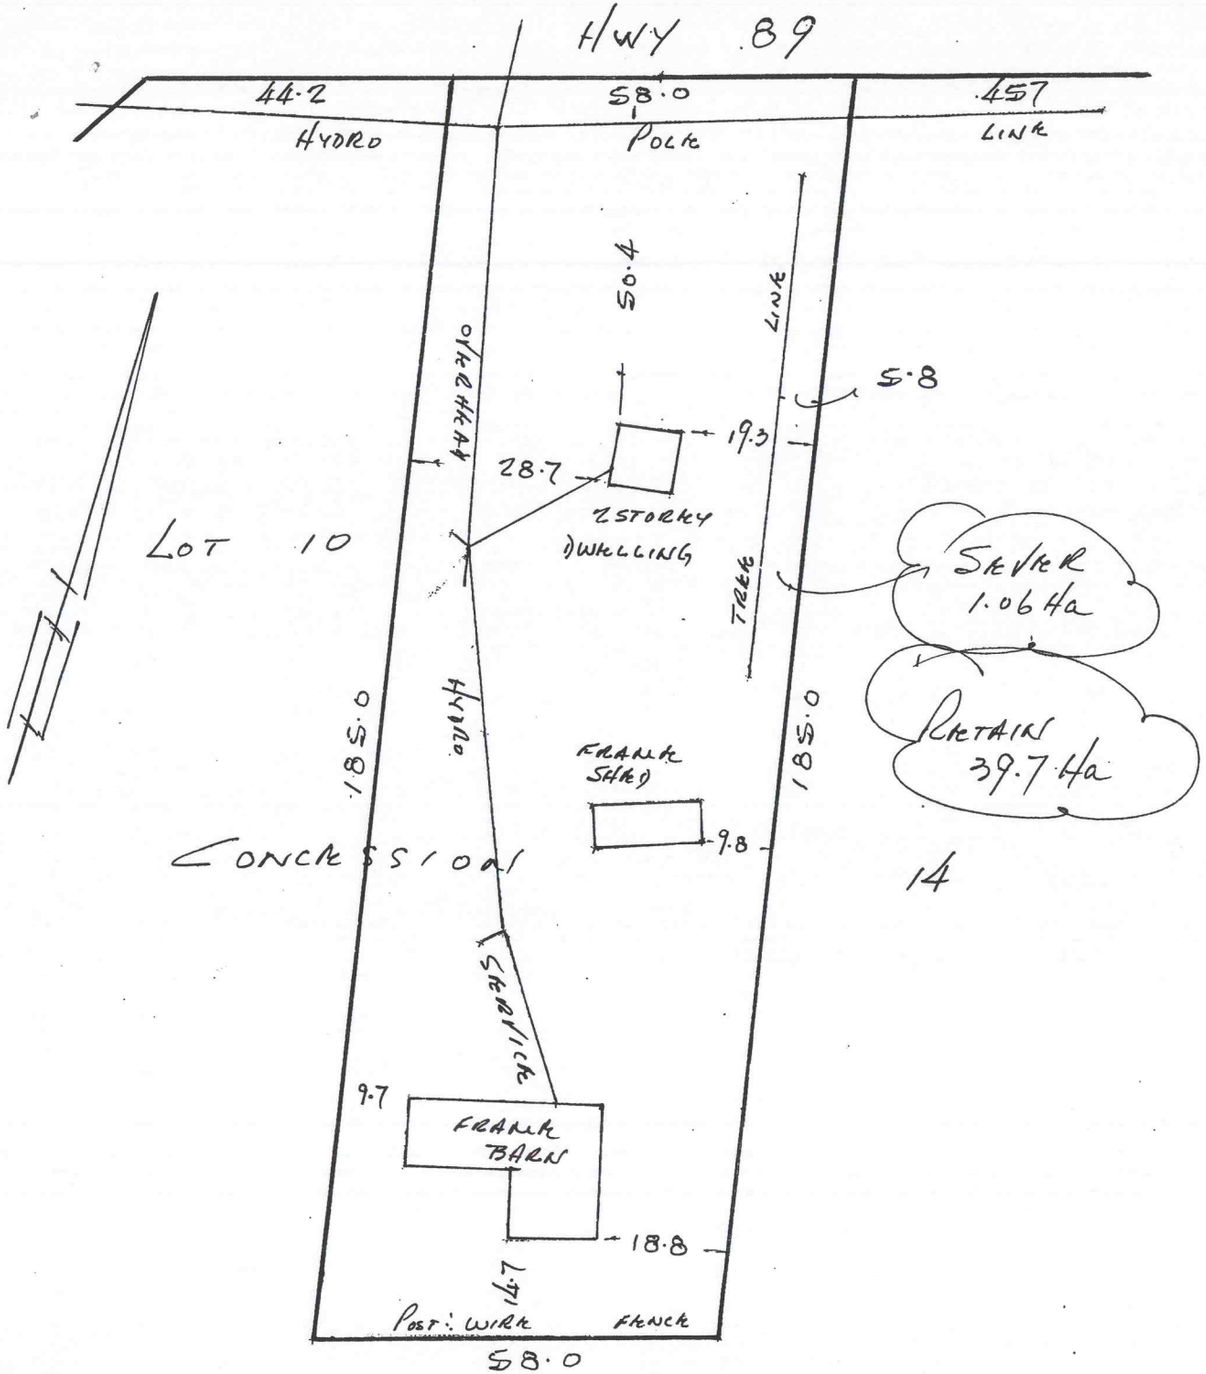

SHEET 2 of 2 SHEETS

1:1000

FEB/13

8373