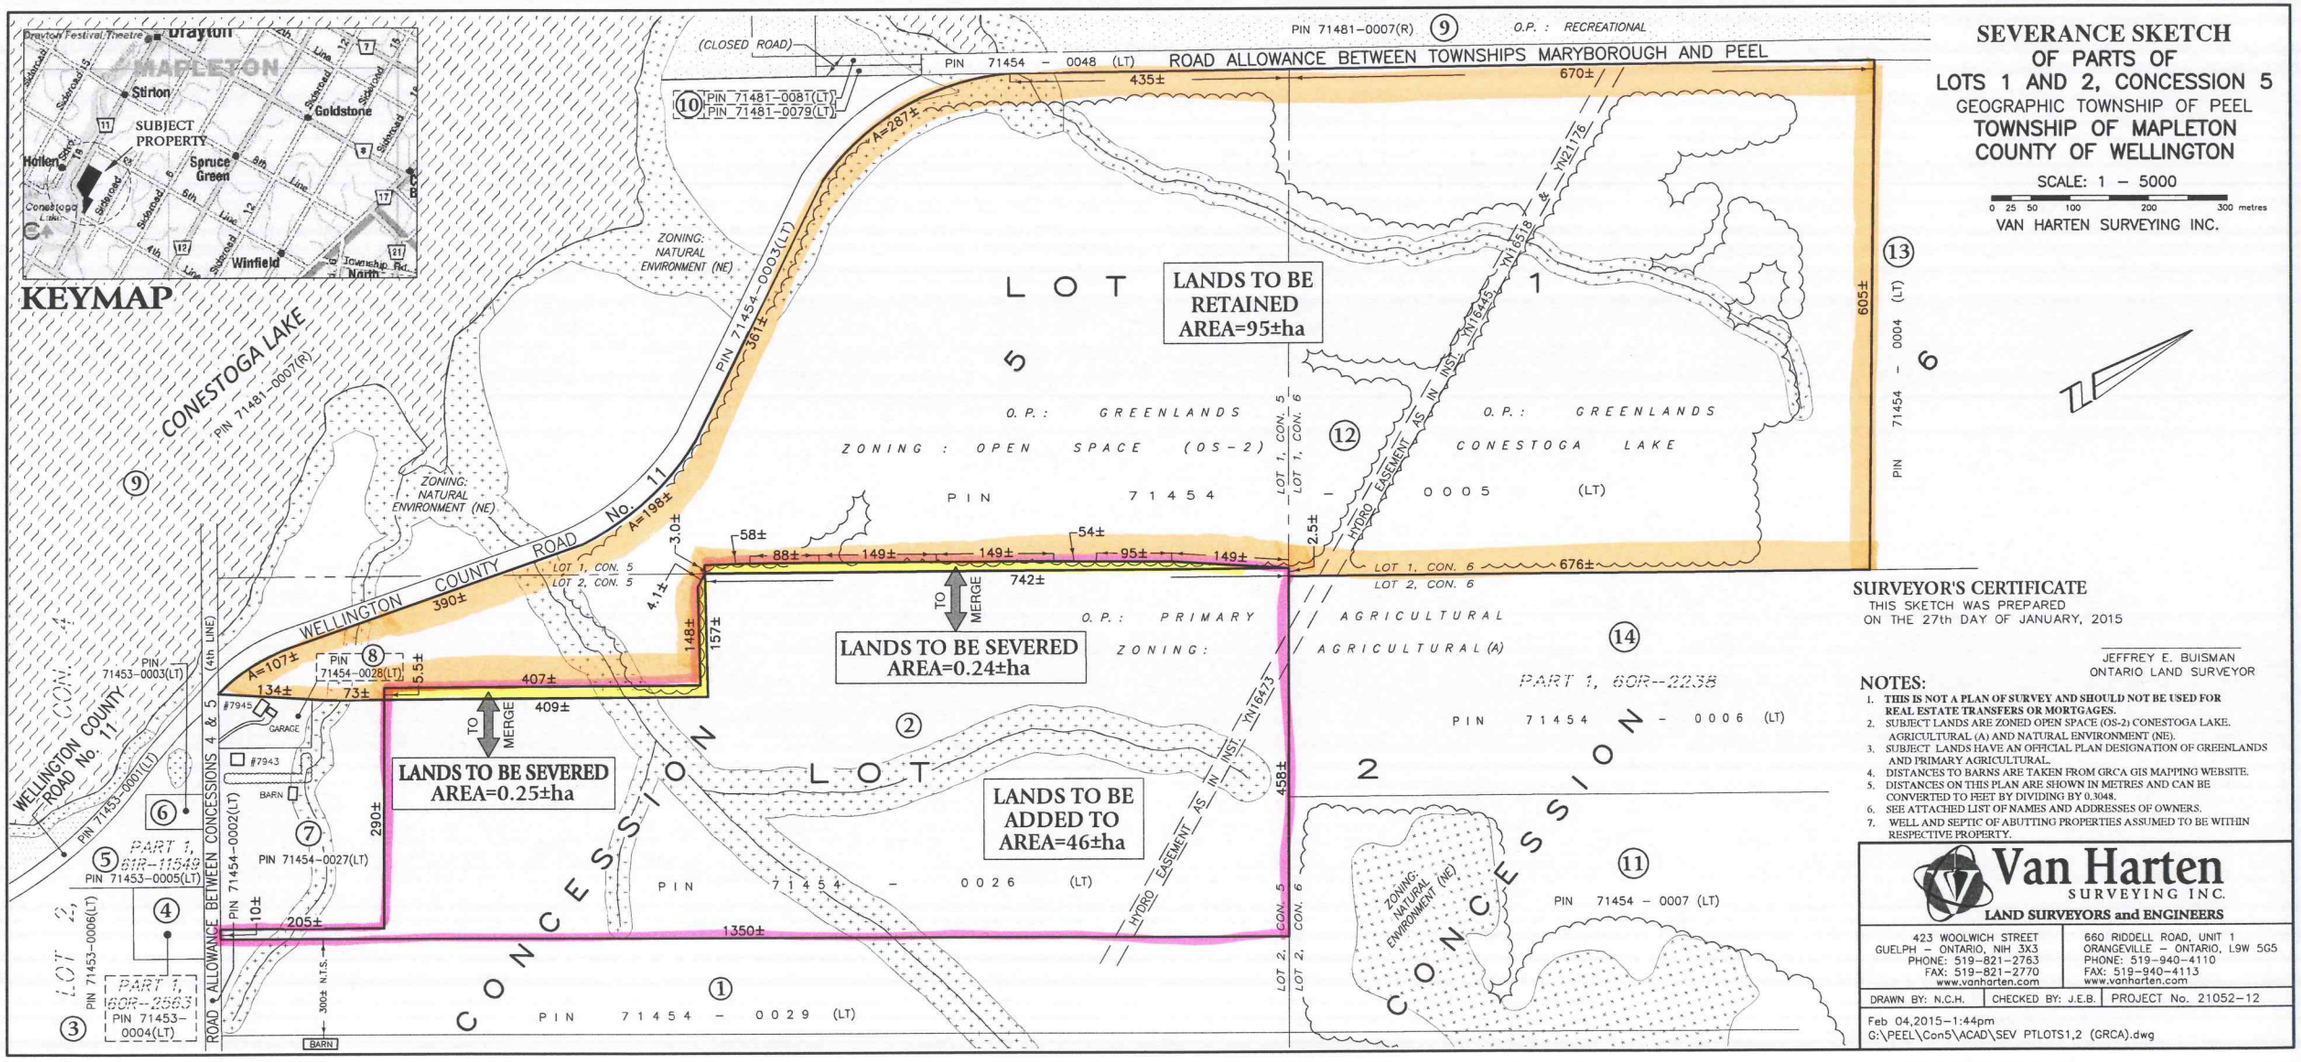

SEVERANCE SKETCH OF PARTS OF LOTS 1 AND 2, CONCESSION 5

GEOGRAPHIC TOWNSHIP OF PEEL
TOWNSHIP OF MAPLETON
COUNTY OF WELLINGTON

SCALE: 1 – 5000

0 25 50 100 200 300 metres

VAN HARTEN SURVEYING INC.

SURVEYOR'S CERTIFICATE

THIS SKETCH WAS PREPARED ON THE 27th DAY OF JANUARY, 2015

JEFFREY E. BUISMAN
ONTARIO LAND SURVEYOR

NOTES:

1. **THIS IS NOT A PLAN OF SURVEY AND SHOULD NOT BE USED FOR REAL ESTATE TRANSFERS OR MORTGAGES.**
2. SUBJECT LANDS ARE ZONED OPEN SPACE (OS-2) CONESTOGA LAKE. AGRICULTURAL (A) AND NATURAL ENVIRONMENT (NE).
3. SUBJECT LANDS HAVE AN OFFICIAL PLAN DESIGNATION OF GREENLANDS AND PRIMARY AGRICULTURAL.
4. DISTANCES TO BARNS ARE TAKEN FROM GRCA GIS MAPPING WEBSITE.
5. DISTANCES ON THIS PLAN ARE SHOWN IN METRES AND CAN BE CONVERTED TO FEET BY DIVIDING BY 0.3048.
6. SEE ATTACHED LIST OF NAMES AND ADDRESSES OF OWNERS.
7. WELL AND SEPTIC OF ABUTTING PROPERTIES ASSUMED TO BE WITHIN RESPECTIVE PROPERTY.

Van Harten
SURVEYING INC.
LAND SURVEYORS and ENGINEERS

423 WOOLWICH STREET
GUELPH – ONTARIO, N1H 3X3
PHONE: 519-821-2763
FAX: 519-821-2770
www.vanharten.com

660 RIDDELL ROAD, UNIT 1
ORANGEVILLE – ONTARIO, L9W 5G5
PHONE: 519-940-4110
FAX: 519-940-4113
www.vanharten.com

DRAWN BY: N.C.H. | CHECKED BY: J.E.B. | PROJECT No. 21052-12

Feb 04,2015-1:44pm
G:\PEEL\Con5\ACAD\SEV PTLOTS1,2 (GRCA).dwg