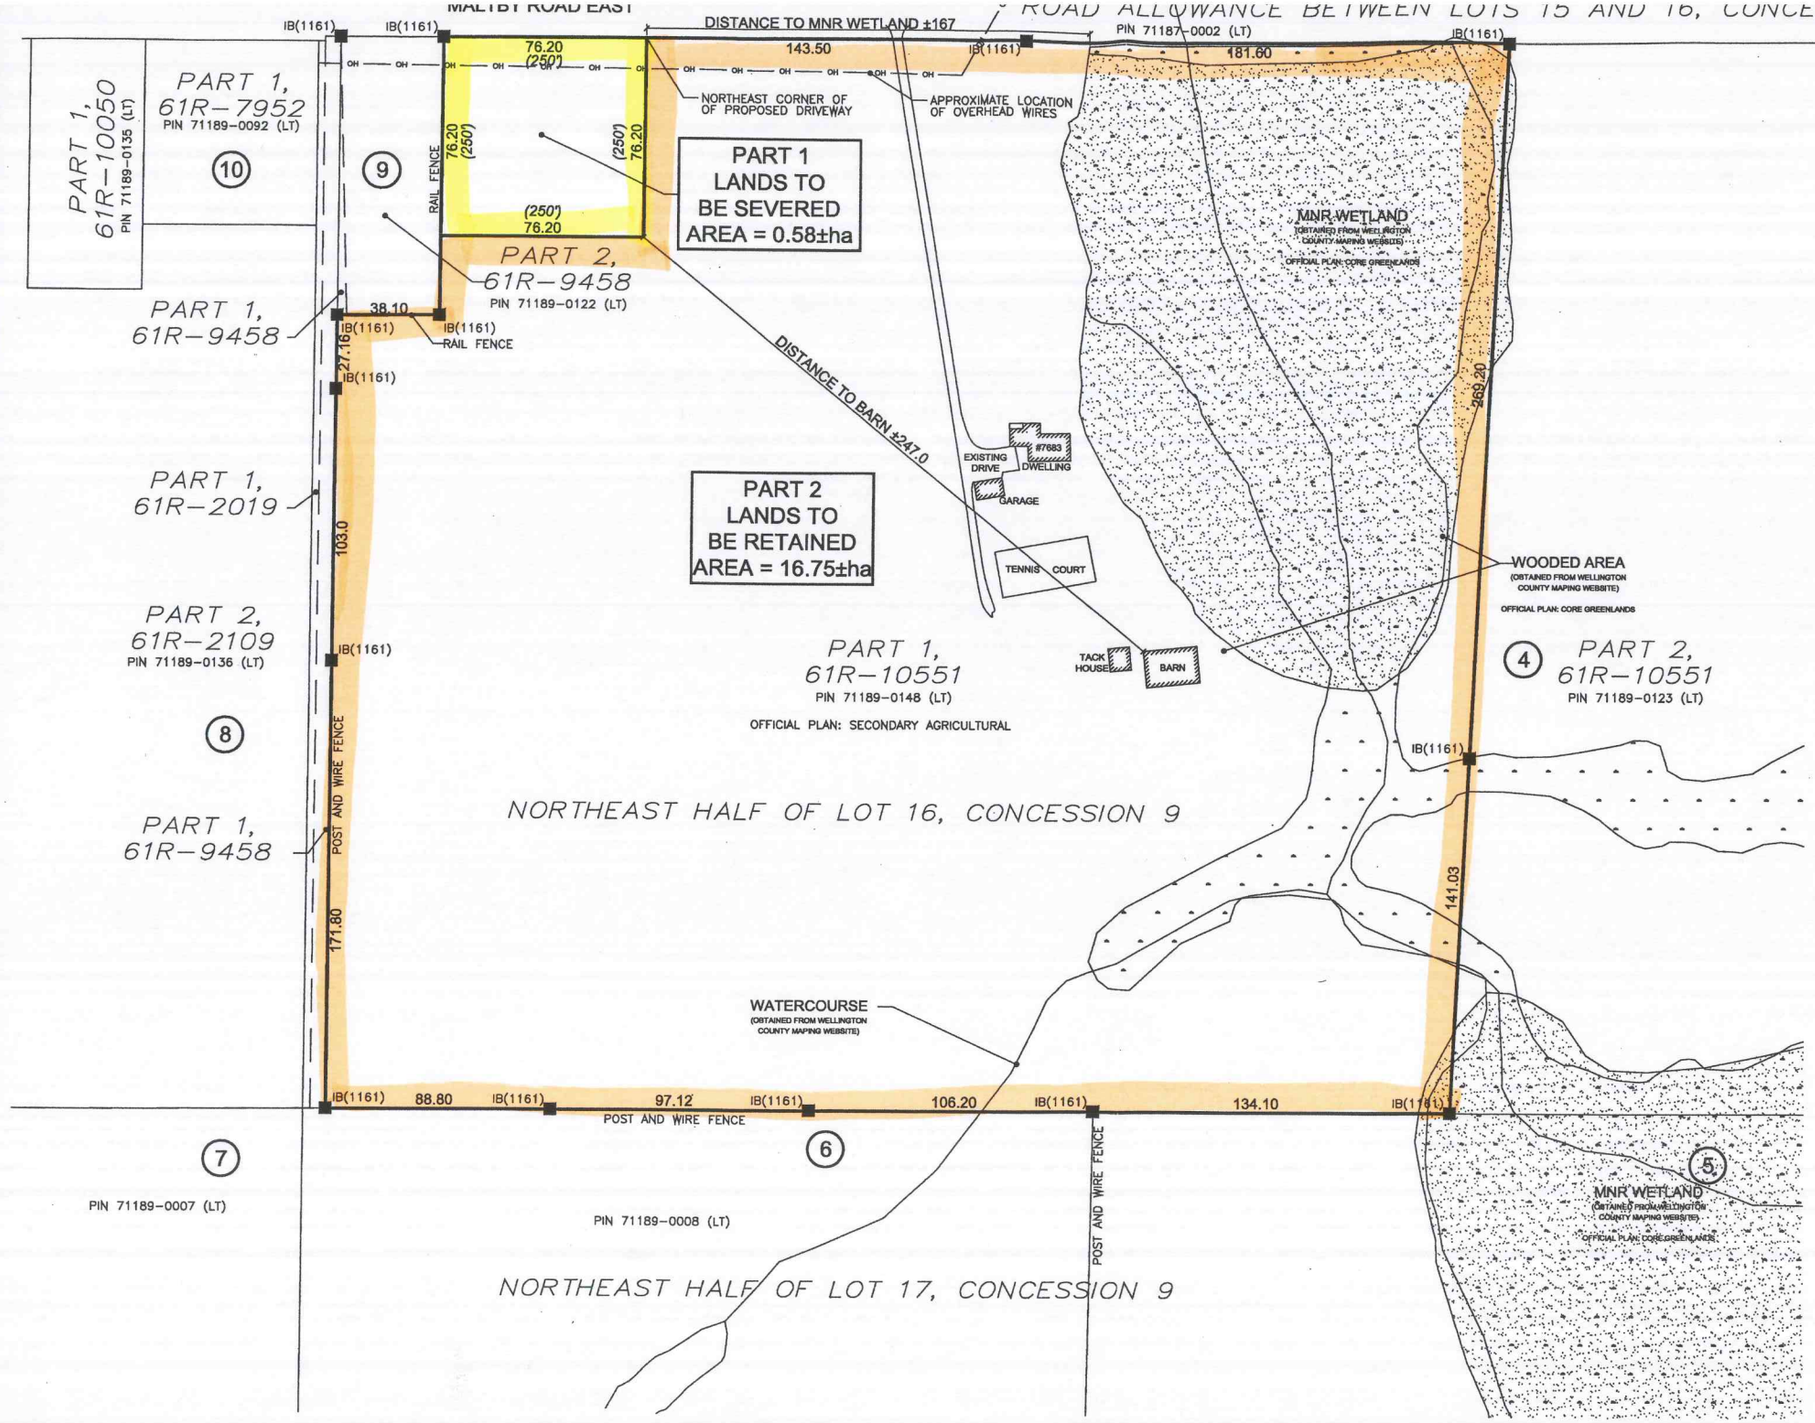

SEVERANCE SKETCH
PART OF LOT 16, CONCESSION 9
TOWNSHIP OF PUSLINCH
COUNTY OF WELLINGTON

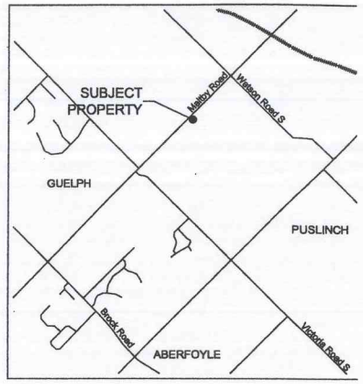

NOTES:

1. THIS IS NOT A PLAN OF SURVEY AND SHOULD NOT BE USED FOR REAL ESTATE TRANSFERS OR MORTGAGES.
2. SUBJECT LANDS ARE ZONED AGRICULTURAL.
3. SUBJECT LANDS HAVE AN OFFICIAL PLAN DESIGNATION OF SECONDARY AGRICULTURAL AND CORE GREENLANDS.
4. DISTANCES TO BARNS ARE TAKEN FROM THE WELLINGTON COUNTY MAPPING WEBSITE.
5. SEE ATTACHED LIST OF NAMES AND ADDRESSES OF ADJACENT OWNERS.
6. DISTANCES ON THIS PLAN ARE SHOWN IN METRES AND CAN BE CONVERTED TO FEET BY DIVIDING BY 0.3048.

SURVEYOR'S CERTIFICATE

THIS SKETCH WAS PREPARED ON THE 19TH DAY OF JUNE 2015.

WILLIAM J. PLAXTON
ONTARIO LAND SURVEYOR (RET)

SCALE 1:2000

0 25 50 75 100 METRES

V:\TR_EMAIL PROJECTS\2015\15-0SSA PLAXTON IS\SEVERANCE\SCADA CAD\PLAXTON IS\SEVERANCE SKETCH.DWG CTB: ABOUD2007.ctb PLOTTED:1-Jun-15 10:58 AM