SEVERANCE SKETCH
PART OF LOT 16, GORE CONCESSION
TOWNSHIP OF PUSLINCH
COUNTY OF WELLINGTON

SCALE: 1 – 4000

0 25 50 100 200 250metres

VAN HARTEN SURVEYING INC.

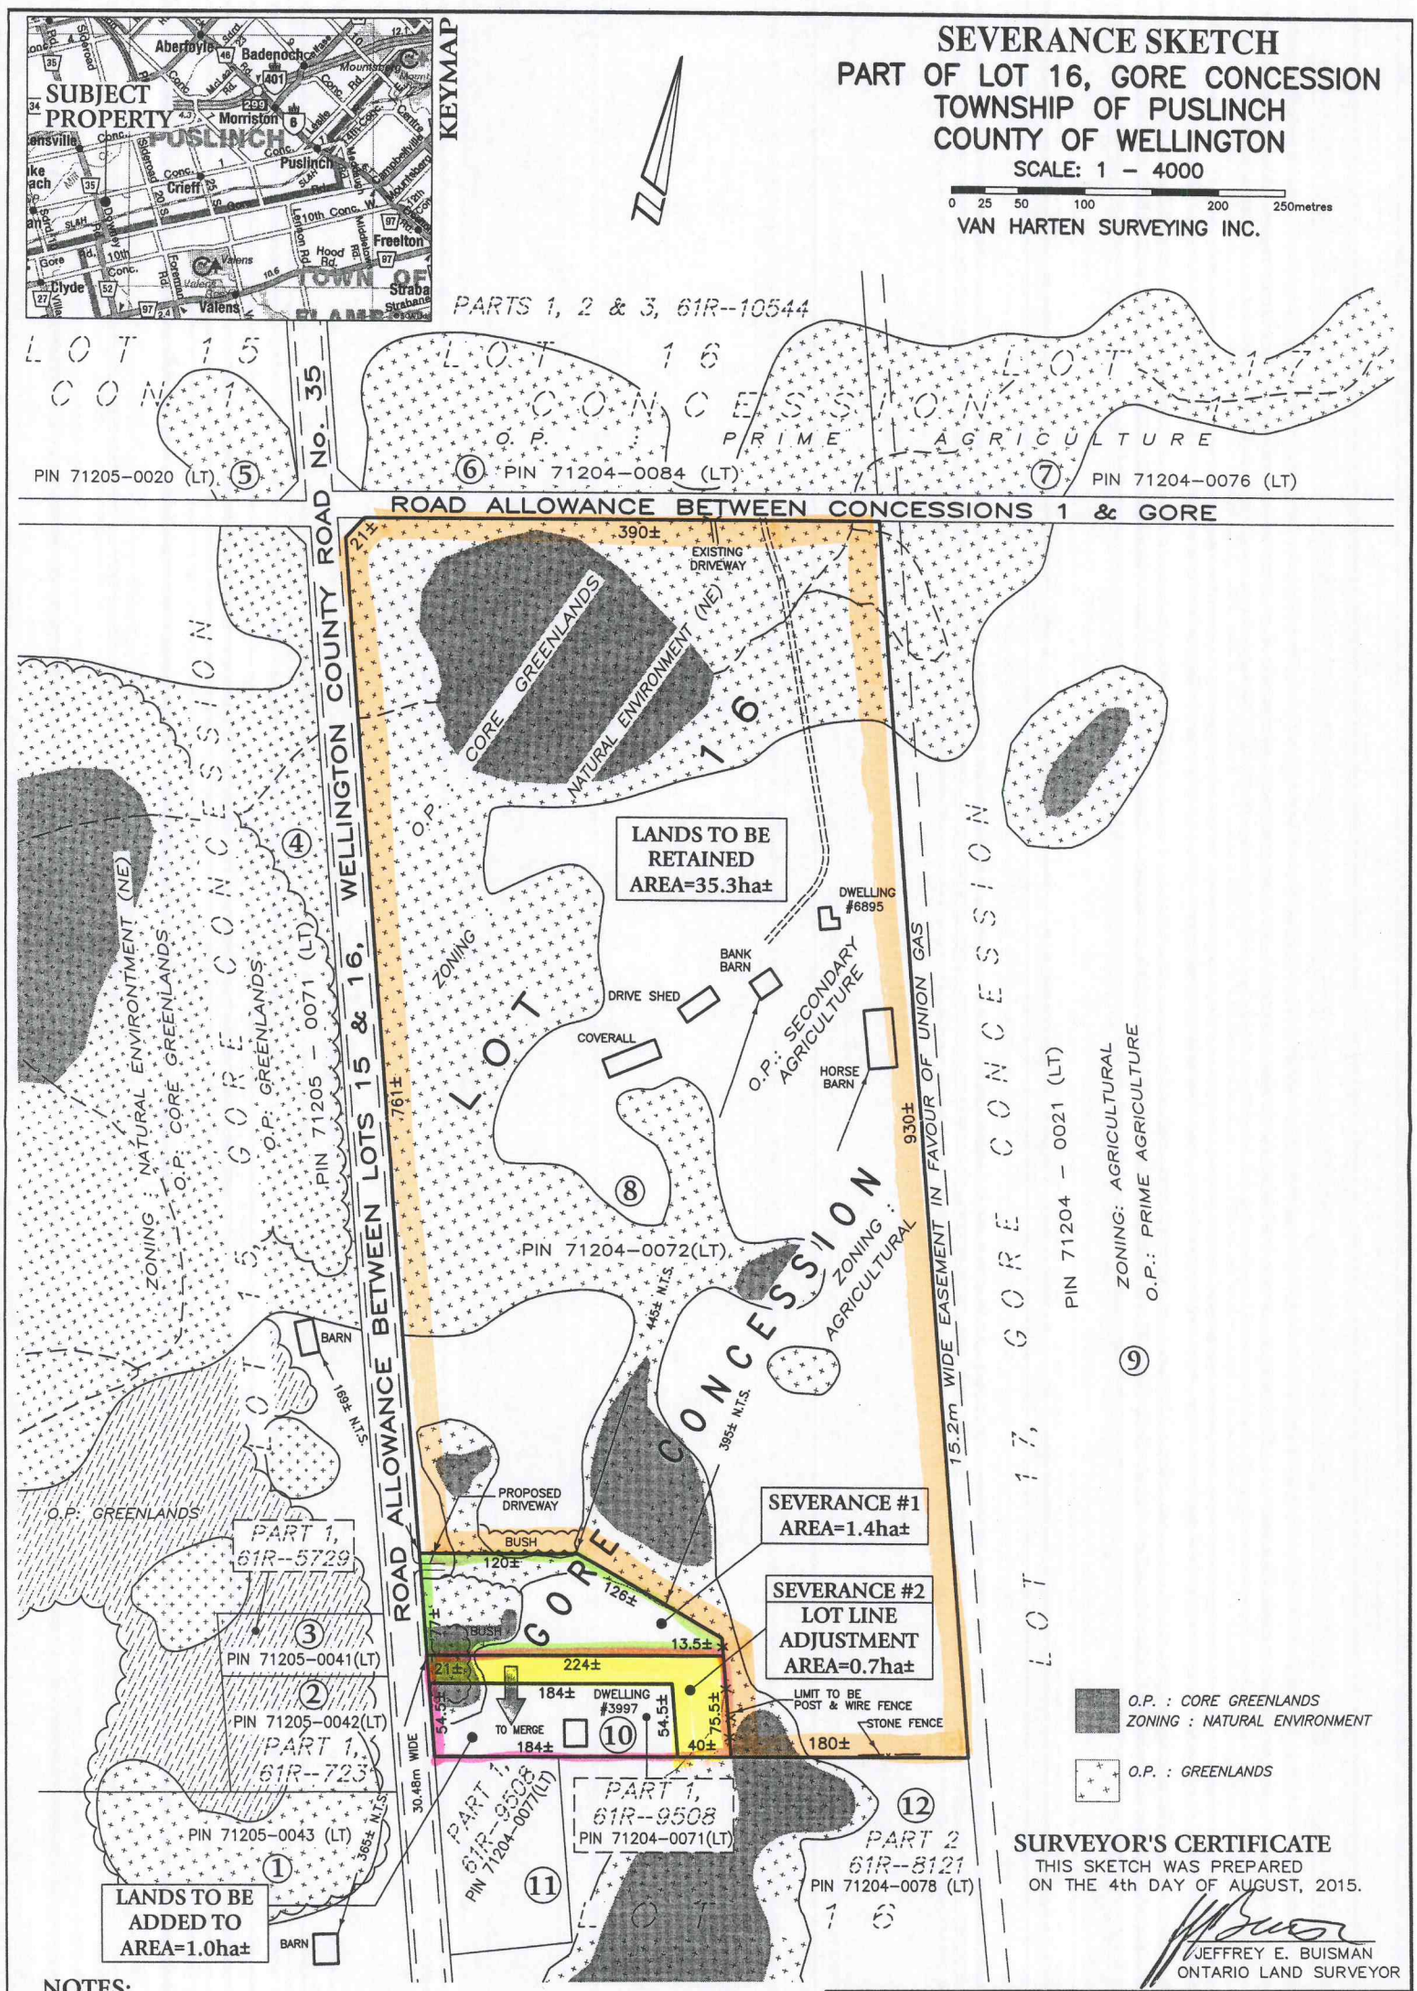

SURVEYOR'S CERTIFICATE

THIS SKETCH WAS PREPARED ON THE 4th DAY OF AUGUST, 2015.

JEFFREY E. BUISMAN
ONTARIO LAND SURVEYOR

NOTES:

1. THIS IS NOT A PLAN OF SURVEY AND SHOULD NOT BE USED FOR REAL ESTATE TRANSFERS OR MORTGAGES.
2. SUBJECT LANDS ARE ZONED NATURAL ENVIRONMENT (NE) AND AGRICULTURAL.
3. SUBJECT LANDS HAVE AN OFFICIAL PLAN DESIGNATION OF GREENLANDS, CORE GREENLANDS AND SECONDARY AGRICULTURE.
4. DISTANCES TO BARNS ARE TAKEN FROM GRCA MAPPING WEBSITE.
5. DISTANCES ON THIS PLAN ARE SHOWN IN METRES AND CAN BE CONVERTED TO FEET BY DIVIDING BY 0.3048.
6. SEE ATTACHED LIST OF NAMES AND ADDRESSES OF OWNERS.

Aug 07,2015–1:42pm
G:\PUSLINCH\ConGore\ACAD\SEVERANCES\SEVPTLOT16 (YZERMAN) B.dwg

Van Harten
SURVEYING INC.
LAND SURVEYORS and ENGINEERS

423 WOOLWICH STREET
GUELPH – ONTARIO, NIH 3X3
PHONE: 519–821–2763
FAX: 519–821–2770
www.vanharten.com

660 RIDDELL ROAD, UNIT 1
ORANGEVILLE – ONTARIO, L9W 5G5
PHONE: 519–940–4110
FAX: 519–940–4113
www.vanharten.com

DRAWN BY: N.C.H. | CHECKED BY: J.E.B. | PROJECT No. 22685–15