SEVERENCE SKETCH
PART OF LOT 2, EAST OF THE BLIND LINE
REGISTERED PLAN 131
TOWNSHIP OF PUSLINCH
COUNTY OF WELLINGTON

SCALE 1 : 1000

0 10 20 40 60 metres

VAN HARTEN SURVEYING INC.

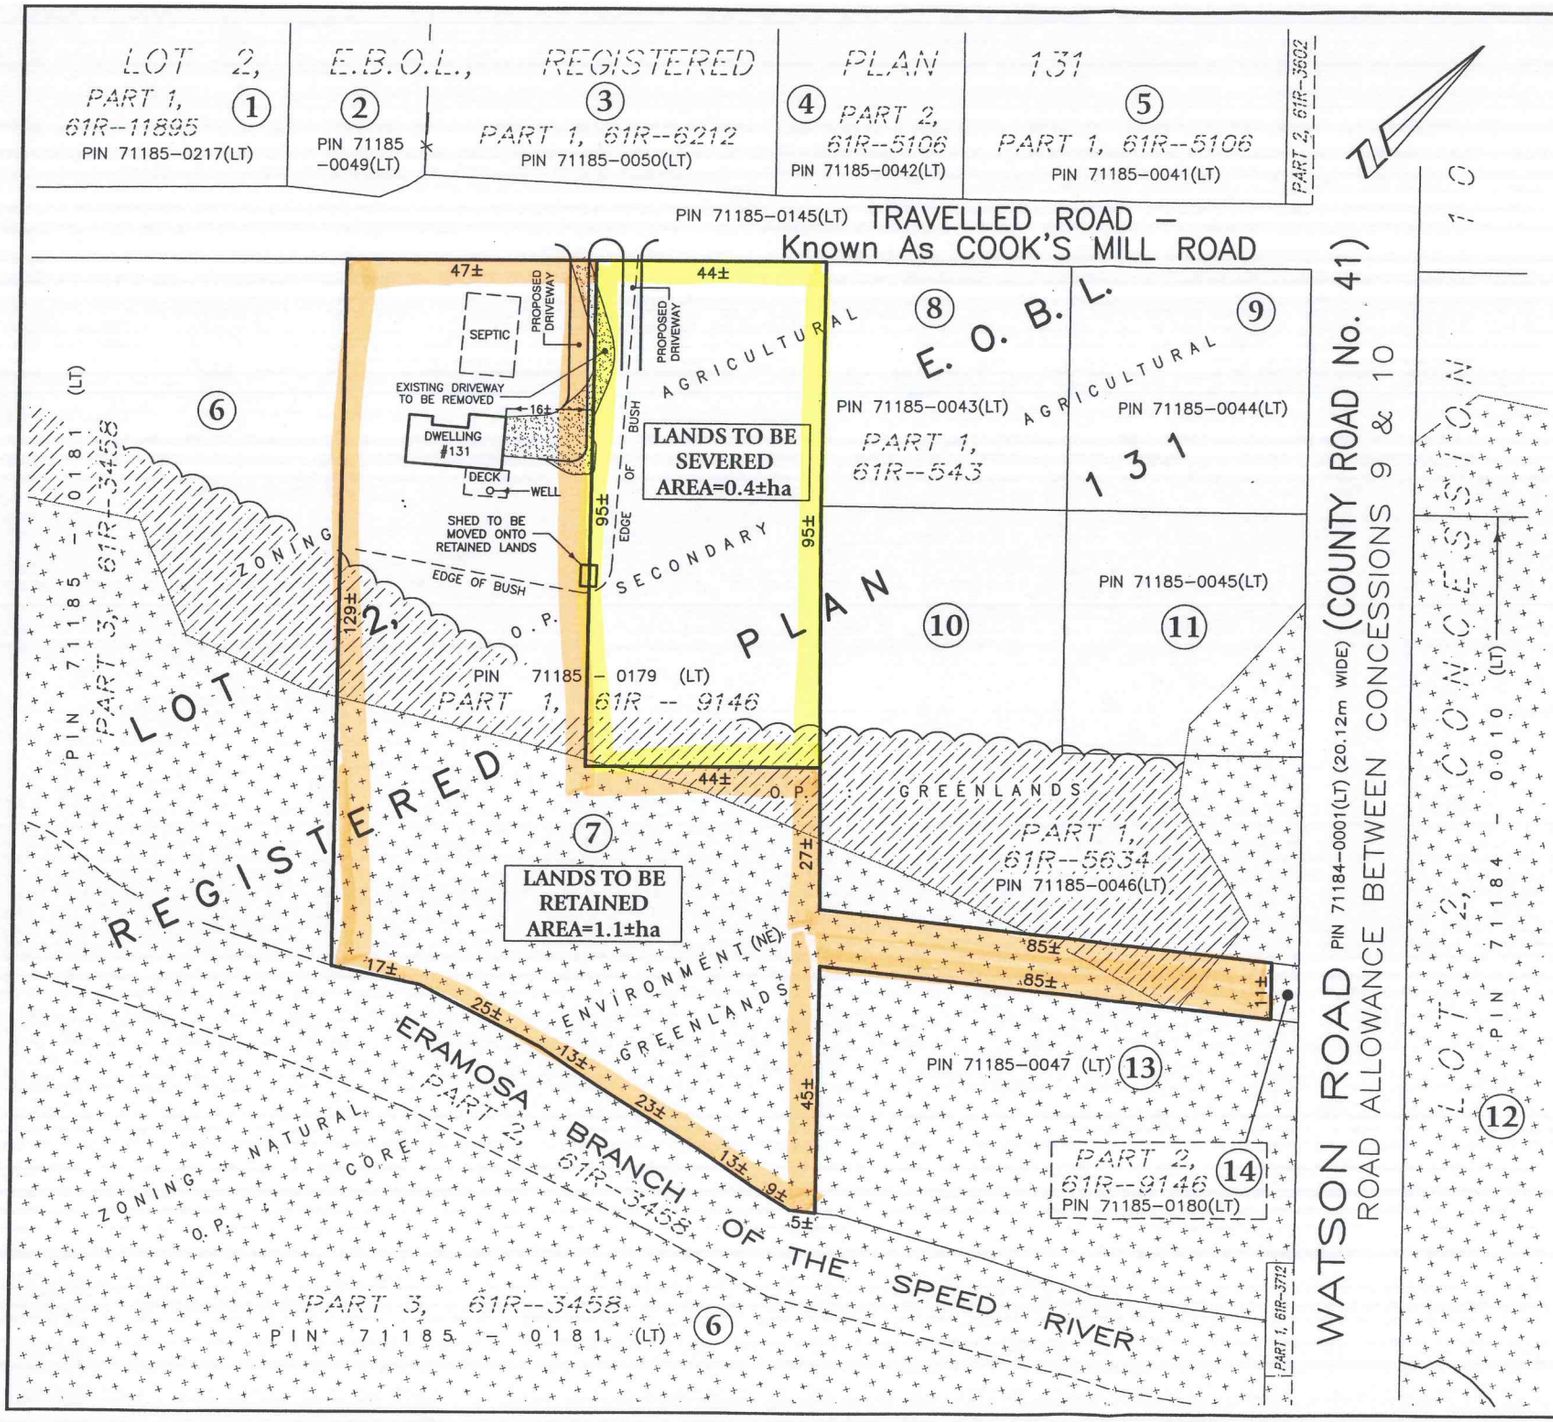

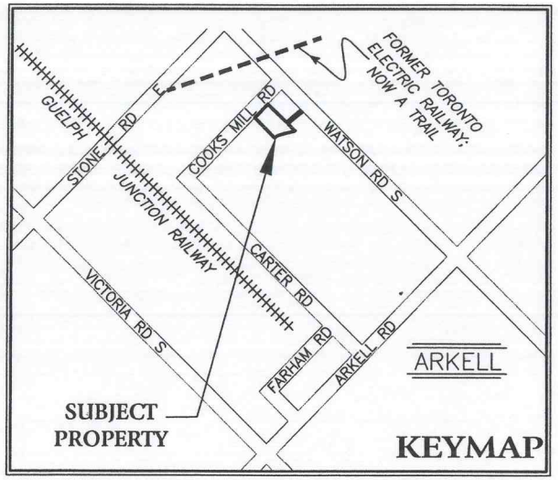

SURVEYOR'S CERTIFICATE

THIS SKETCH WAS PREPARED ON THE 21st DAY OF JULY, 2015

JEFFREY E. BUISMAN
ONTARIO LAND SURVEYOR

NOTES:

1. **THIS IS NOT A PLAN OF SURVEY AND SHOULD NOT BE USED FOR REAL ESTATE TRANSFERS OR MORTGAGES.**
2. SUBJECT LANDS ARE ZONED NATURAL ENVIRONMENT AND AGRICULTURAL.
3. SUBJECT LANDS HAVE AN OFFICIAL PLAN DESIGNATION OF GREENLANDS, CORE GREENLANDS AND SECONDARY AGRICULTURAL.
4. DISTANCES ON THIS PLAN ARE SHOWN IN METRES AND CAN BE CONVERTED TO FEET BY DIVIDING BY 0.3048.
5. SEE ATTACHED LIST OF NAMES AND ADDRESSES OF OWNERS.

Van Harten
SURVEYING INC.
LAND SURVEYORS and ENGINEERS

423 WOOLWICH STREET
GUELPH, ONTARIO NIH 3X3
PHONE: 519-821-2763
FAX: 519-821-2770
www.vanharten.com

660 RIDDELL ROAD, UNIT 1
ORANGEVILLE, ONTARIO L9W 5G5
PHONE: 519-940-4110
FAX: 519-940-4113
www.vanharten.com

DRAWN BY: N.C.H.	CHECKED BY: J.E.B.	PROJECT No. 22922-15

Aug 04,2015-2:24pm
G:\PUSLINCH\131\LOT2 EBL UTM Files\ACAD\SEV PTLOT2 (OOSTERVELD).dwg