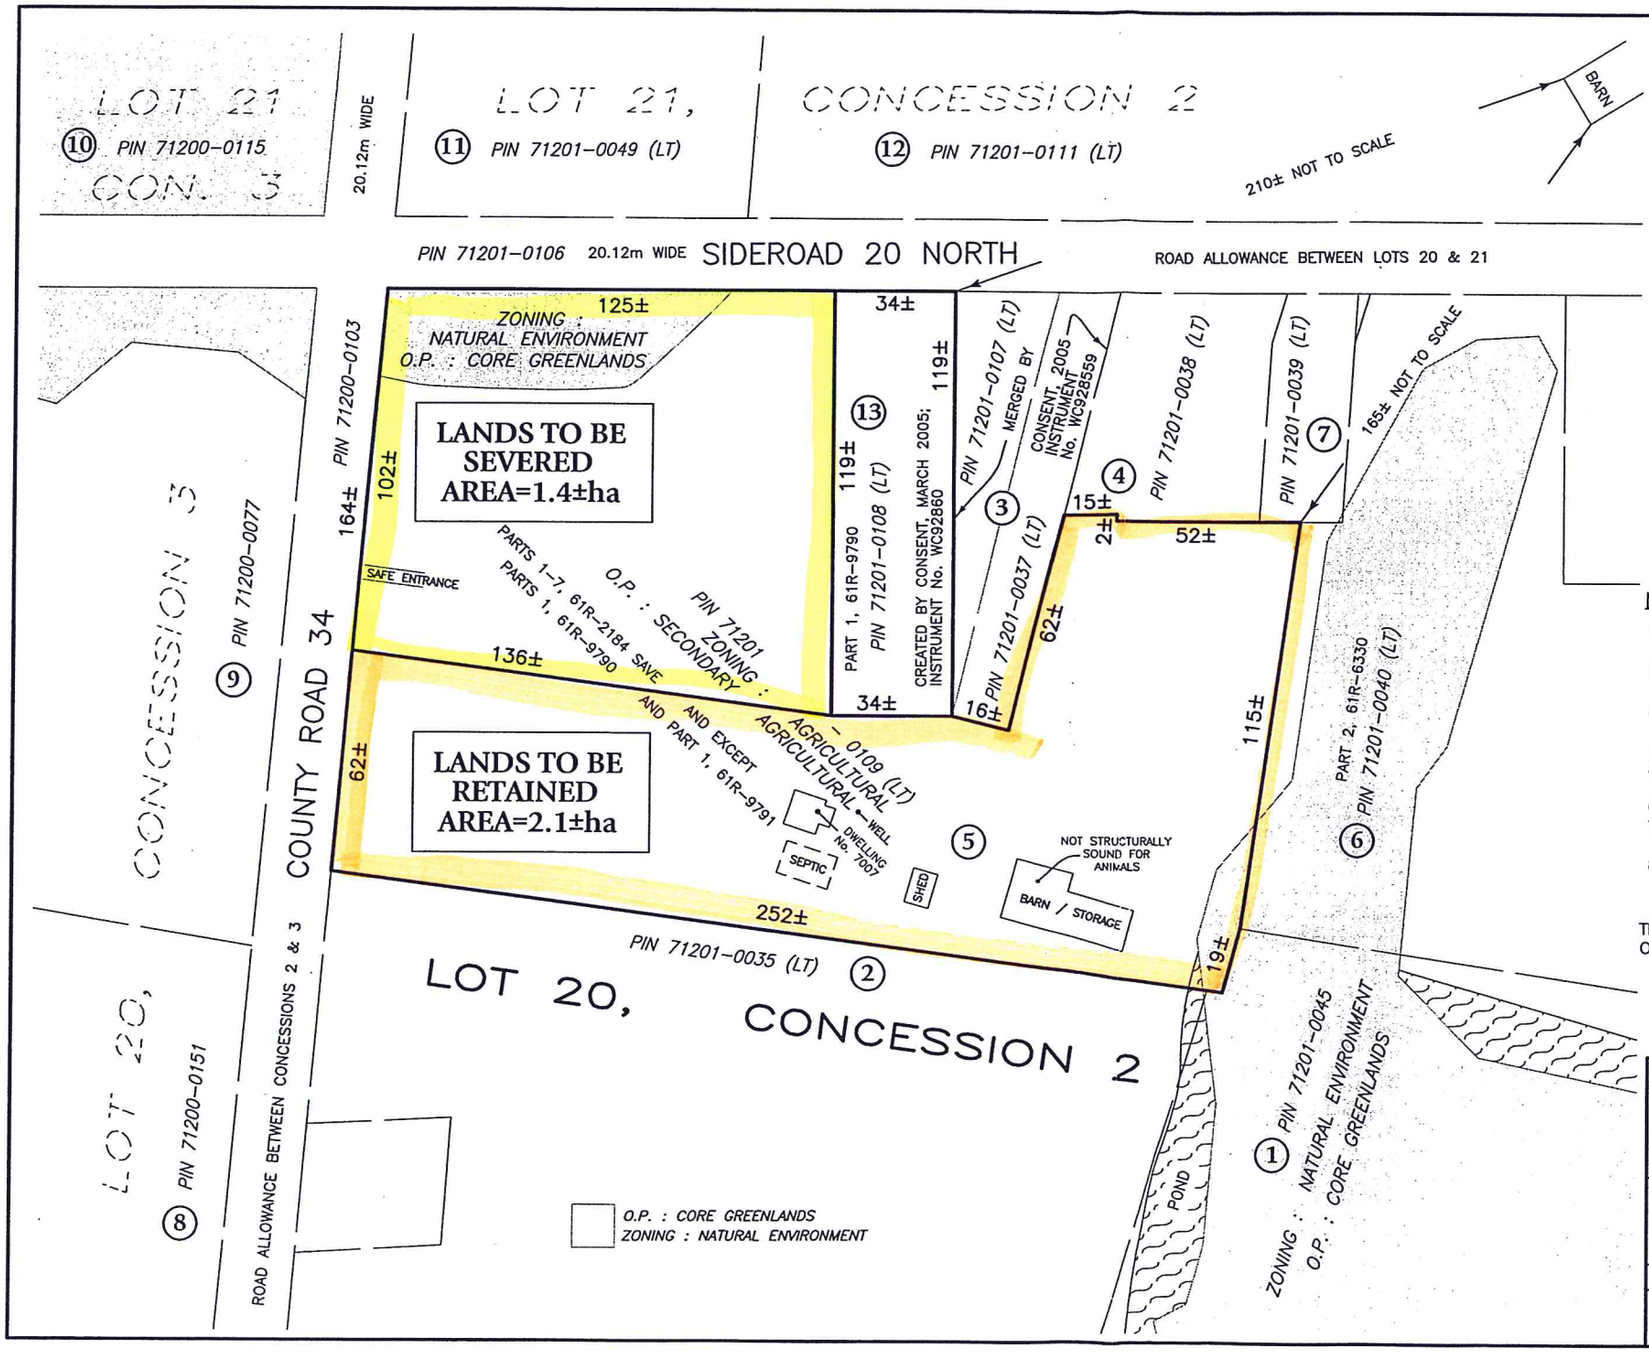

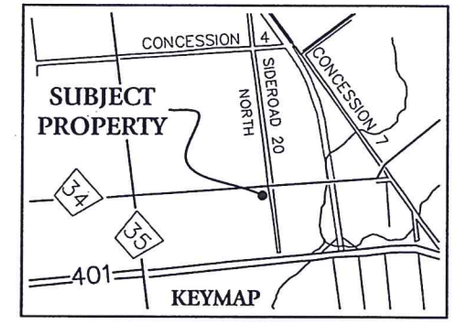

SEVERANCE SKETCH
PART OF LOT 20, CONCESSION 2
TOWNSHIP OF PUSLINCH
COUNTY OF WELLINGTON

SCALE 1 : 1500

0 25 50 75 metres

VAN HARTEN SURVEYING INC.

NOTES:

1. **THIS IS NOT A PLAN OF SURVEY AND SHOULD NOT BE USED FOR REAL ESTATE TRANSFERS OR MORTGAGES.**
2. SUBJECT LANDS ARE ZONED NATURAL ENVIRONMENT AND AGRICULTURAL.
3. SUBJECT LANDS HAVE AN OFFICIAL PLAN DESIGNATION OF CORE GREENLANDS AND SECONDARY AGRICULTURAL.
4. DISTANCES TO BARNS ARE TAKEN FROM GRCA WEBSITE.
5. DISTANCES ON THIS PLAN ARE SHOWN IN METRES AND CAN BE CONVERTED TO FEET BY DIVIDING BY 0.3048.
6. SEE ATTACHED LIST OF NAMES AND ADDRESSES OF OWNERS.
7. DIMENSIONS ON THIS SKETCH ARE APPROXIMATE AND HAVE NOT BEEN VERIFIED BY SURVEY.
8. PREVIOUS CONSENT APPLICATIONS FOR PARCEL (3) AND (13) WERE APPROVED AND FINALIZED DECEMBER 2004 AND REGISTERED MARCH 7, 2005.

THIS SKETCH WAS PREPARED ON THE 31st DAY OF MARCH, 2015

JEFFREY E. BUISMAN
ONTARIO LAND SURVEYOR

Van Harten
SURVEYING INC.
LAND SURVEYORS and ENGINEERS

423 WOOLWICH STREET
GUELPH – ONTARIO, NIH 3X3
PHONE: (519) 821 – 2763
FAX: 821 – 2770
www.vanharten.com

660 RIDDELL ROAD, UNIT 1
ORANGEVILLE – ONTARIO, L9W 5G5
PHONE: (519) 940 – 4110
FAX: 519 – 940 – 4113
www.vanharten.com

DRAWN BY: JAM	CHECKED BY: JEB	PROJECT No. 22596-15

Mar 31,2015–2:06pm
G:\PUSLINCH\Con2\Acad\SEVERANCES\SEV PT20 (WENTZELL).dwg