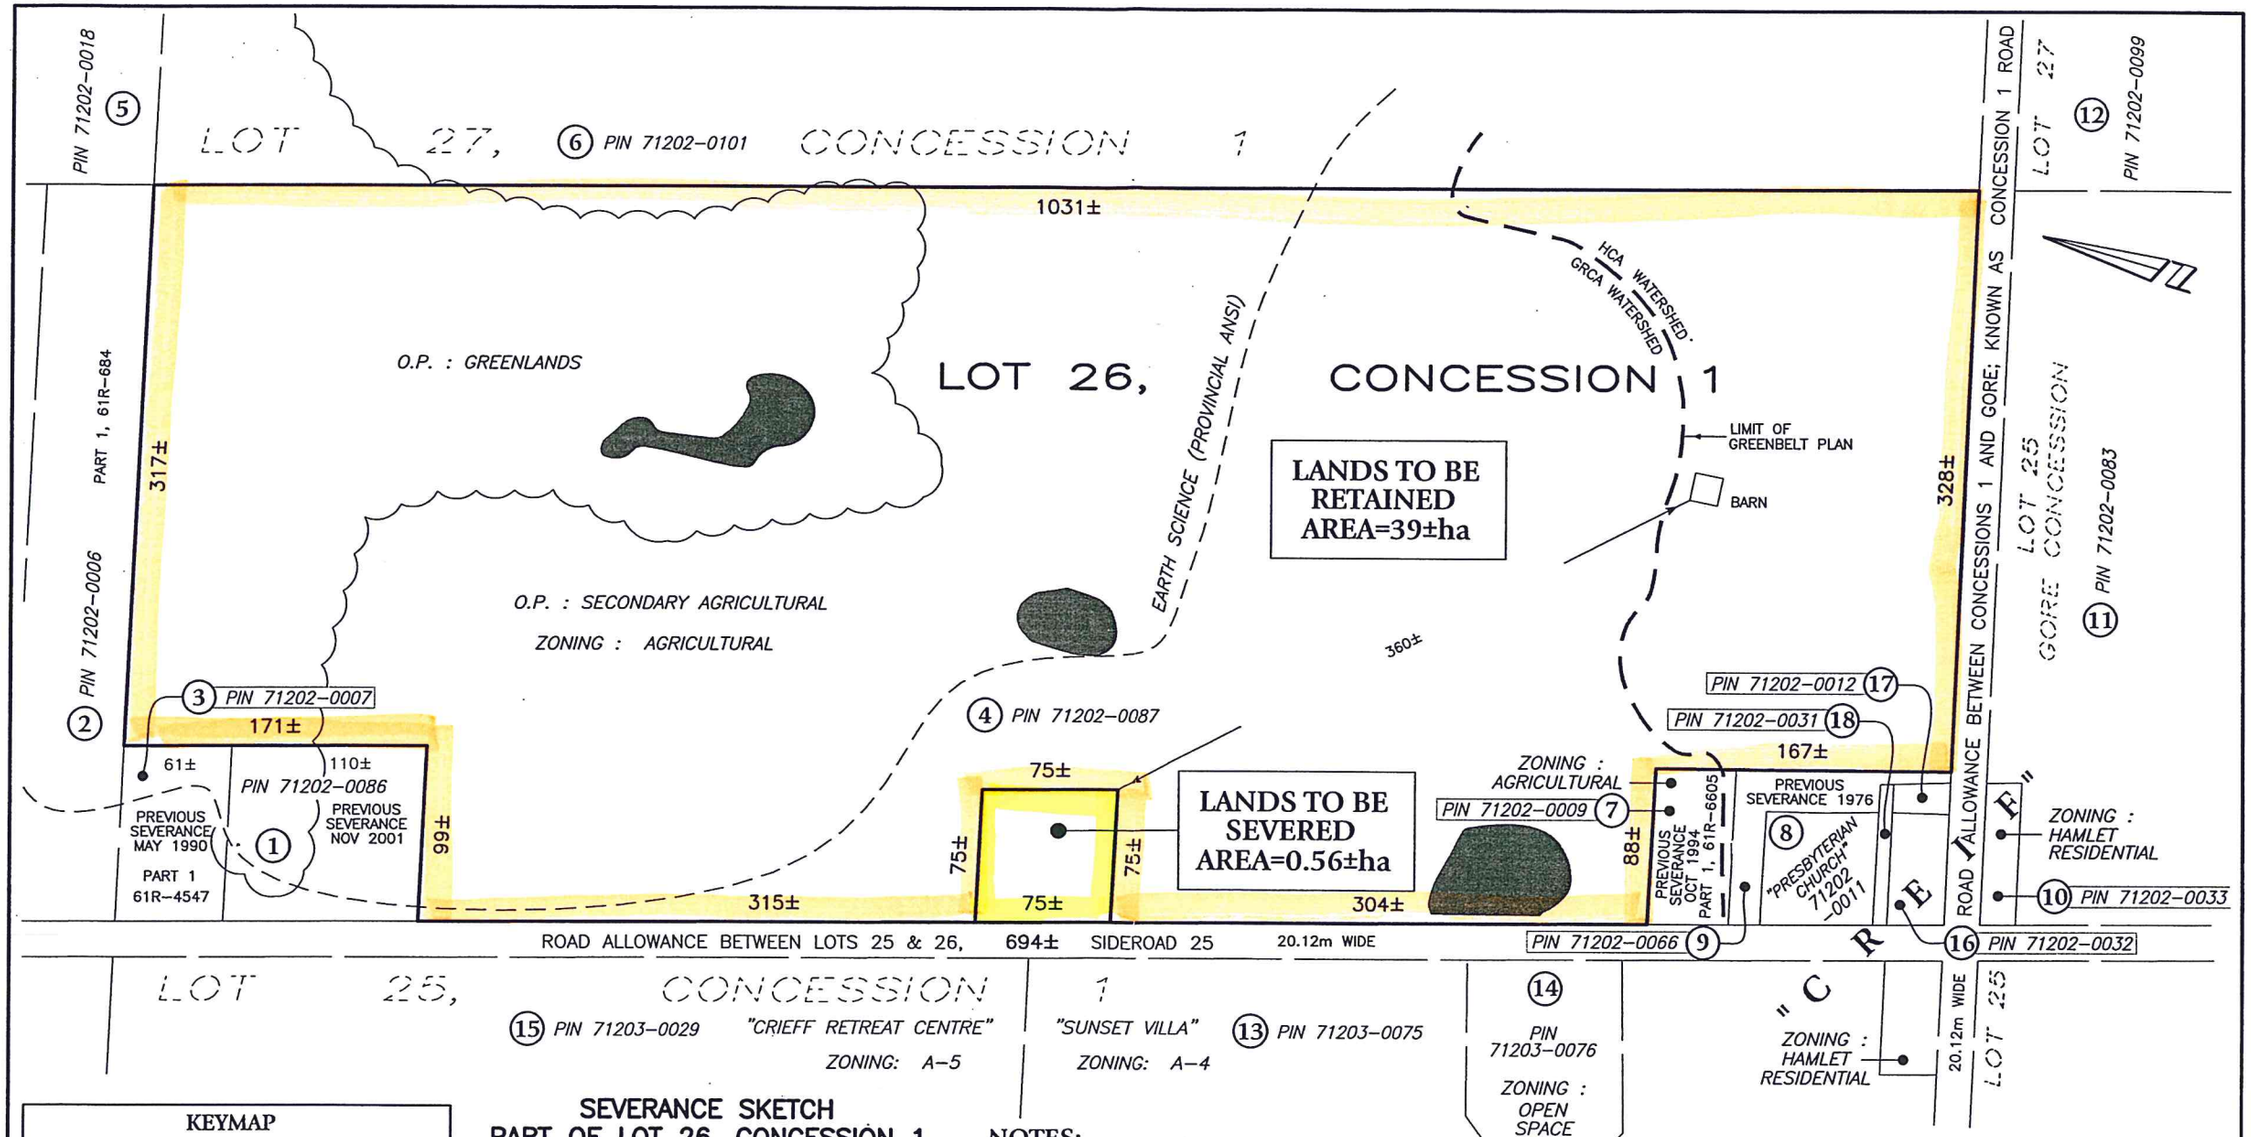

KEYMAP

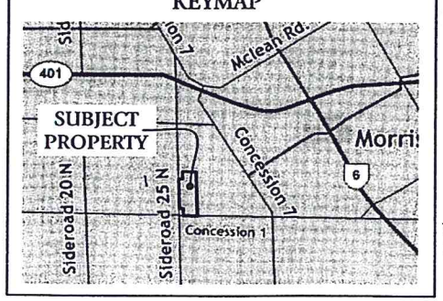

SEVERANCE SKETCH
PART OF LOT 26, CONCESSION 1
TOWNSHIP OF PUSLINCH
COUNTY OF WELLINGTON

SCALE: 1 – 3000

0 30 60 120 180 metres

VAN HARTEN SURVEYING INC.

THIS SKETCH WAS PREPARED ON THE 6th DAY OF APRIL, 2015

JEFFREY E. BUISMAN
ONTARIO LAND SURVEYOR

NOTES:

1. THIS IS NOT A PLAN OF SURVEY AND SHOULD NOT BE USED FOR REAL ESTATE TRANSFERS OR MORTGAGES.
2. SUBJECT LANDS ARE ZONED AGRICULTURAL AND NATURAL ENVIRONMENT.
3. SUBJECT LANDS HAVE AN OFFICIAL PLAN DESIGNATION OF SECONDARY AGRICULTURAL AND GREENLANDS.
4. DISTANCES TO BARNS ARE TAKEN FROM GRCA WEBSITE.
5. DISTANCES ON THIS PLAN ARE SHOWN IN METRES AND CAN BE CONVERTED TO FEET BY DIVIDING BY 0.3048.
6. SEE ATTACHED LIST OF NAMES AND ADDRESSES OF OWNERS.
7. DIMENSIONS ON THIS SKETCH ARE APPROXIMATE AND HAVE NOT BEEN VERIFIED BY SURVEY.

DENOTES O.P. : CORE GREENLANDS; ZONING : NATURAL ENVIRONMENT

Van Harten SURVEYING INC.
LAND SURVEYORS and ENGINEERS

423 WOOLWICH STREET
GUELPH – ONTARIO, NIH 3X3
PHONE: (519) 821 – 2763
FAX: 821 – 2770
www.vanharten.com

660 RIDDELL ROAD, UNIT 1
ORANGEVILLE – ONTARIO, L9W 5G5
PHONE: (519) 940 – 4110
FAX: 519 – 940 – 4113
www.vanharten.com

DRAWN BY: JAM	CHECKED BY: JEB	PROJECT No. 22687-15

Apr 06,2015–2:28pm
G:\PUSLINCH\Con1\ACAD\SEV PT26 (McALLISTER).dwg