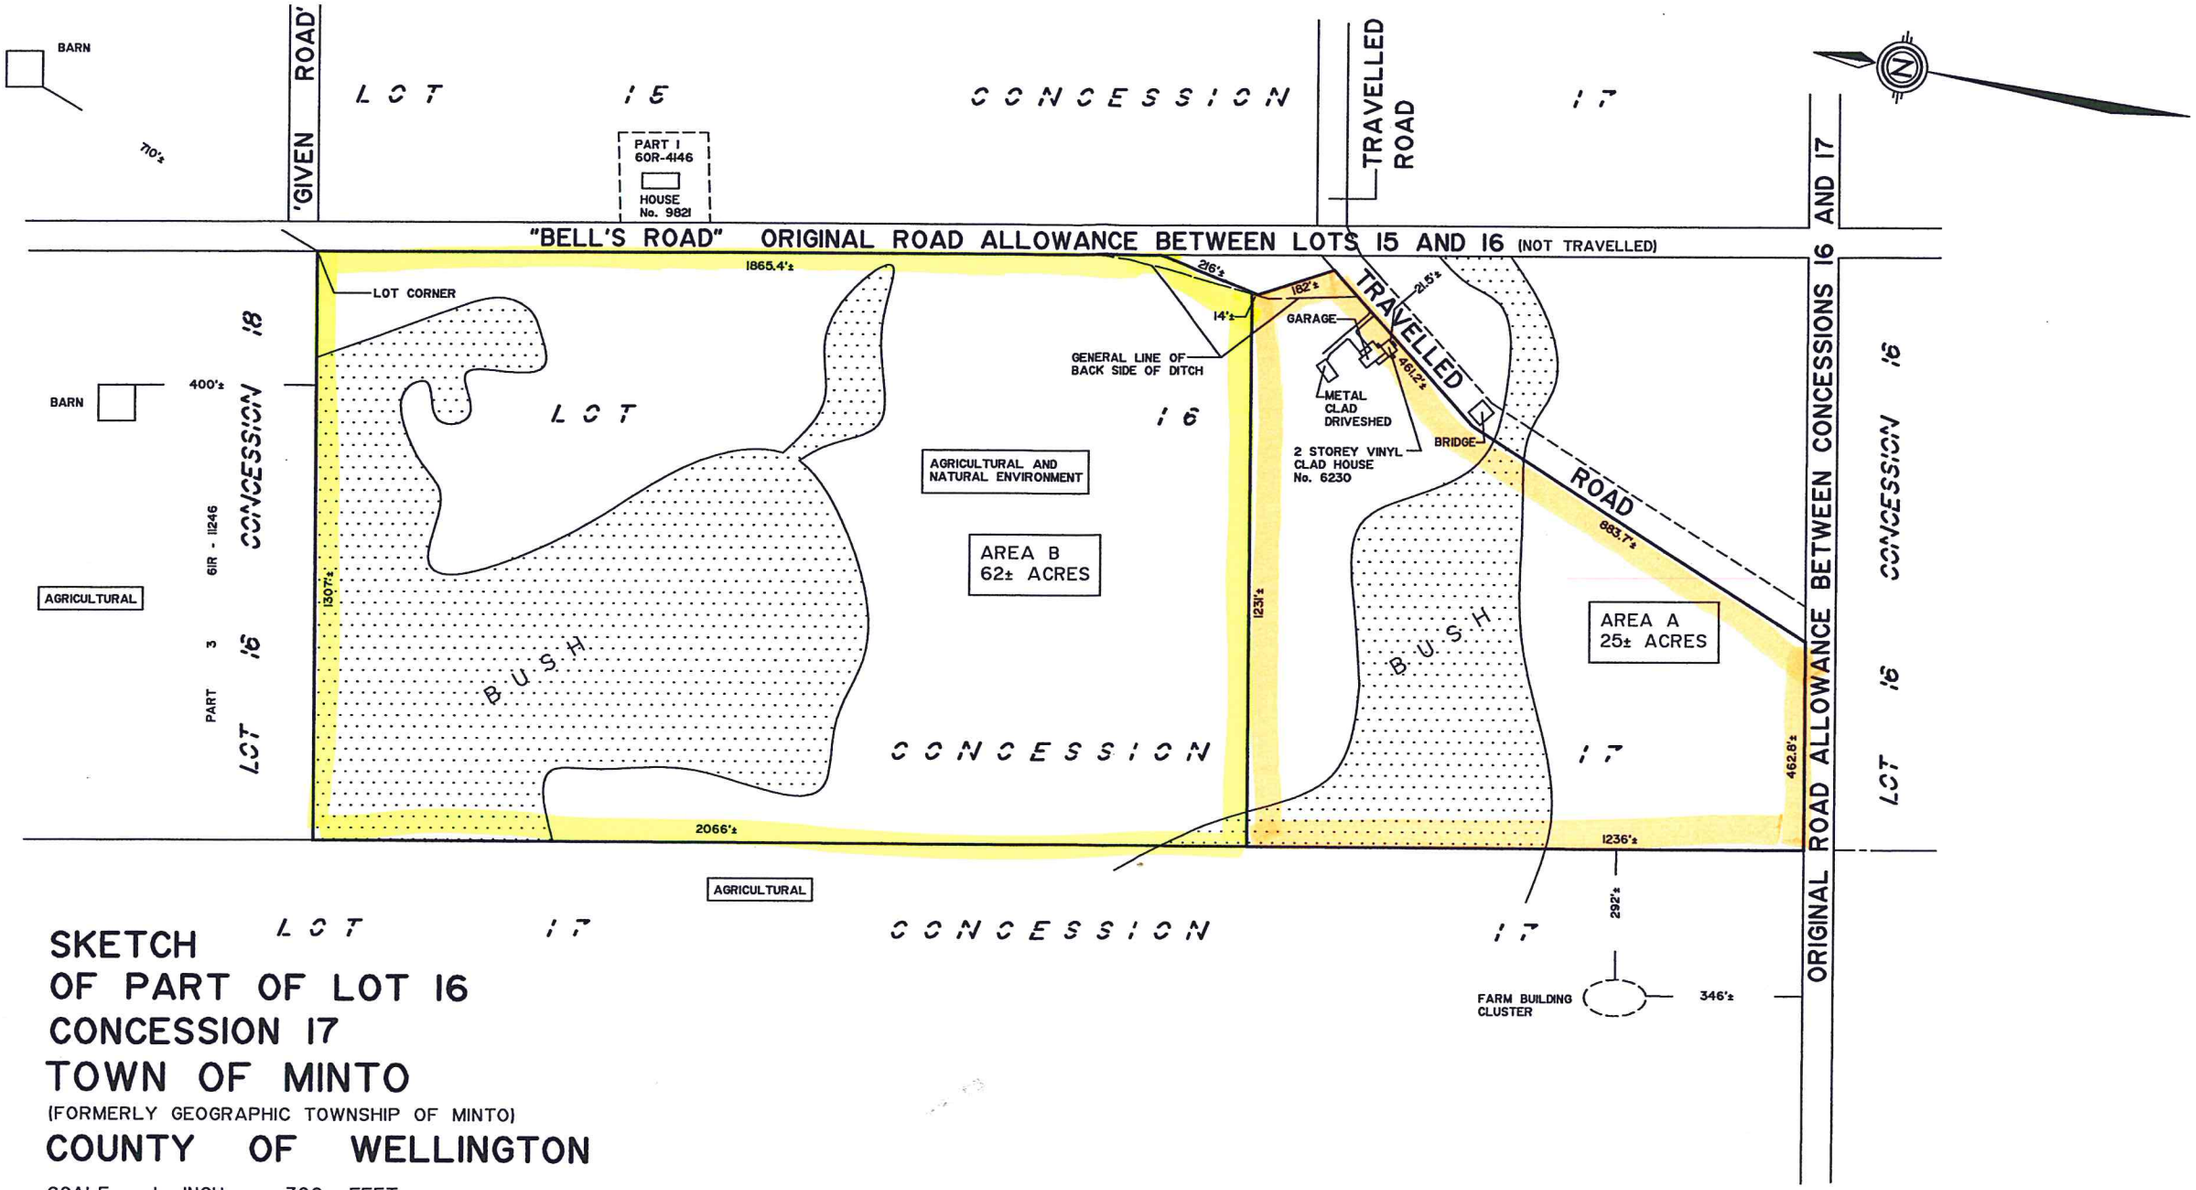

SKETCH
OF PART OF LOT 16
CONCESSION 17
TOWN OF MINTO

(FORMERLY GEOGRAPHIC TOWNSHIP OF MINTO)

COUNTY OF WELLINGTON

SCALE : 1 INCH = 300 FEET

DEREK GIBSON GRAHAM
PROFESSIONAL SURVEYOR

THIS IS NOT A PLAN OF SURVEY

ALL DIMENSIONS SUBJECT TO FINAL FIELD SURVEY

ALL DIMENSIONS APPROXIMATE AND DERIVED FROM FIELD MEASUREMENTS AND FROM COUNTY OF WELLINGTON ON LINE GIS MAPPING (2010 PHOTOGRAPHY)

Derek G. Graham Limited
Professional Land Surveying
Land Use Planning
P.O. Box 295
7669 Colborne Street East
Elora, Ontario
N0B 1S0
(519) 846-5533 (telephone)
(519) 846-9305 (facsimile)

PER: Ontario Land Surveyor	
ACAD DATE	FEBRUARY 6, 2015
FILE	1 - 17 MINTO
NOTE: Valid copy with embossed seal only	

SEAL