SKETCH FOR SEVERANCE APPLICATION

PREPARED FOR WELLINGTON CONSTRUCTION

SCALE RATIO 1:500

CAUTION
THIS SKETCH IS NOT A PLAN OF SURVEY AND SHALL NOT BE USED FOR TRANSACTION OR MORTGAGE PURPOSES.

NOTE
THIS SKETCH IS PREPARED FROM COMPILED AND CALCULATED INFORMATION, THE PROPERTY LIMITS SHOWN HAVE NOT BEEN SURVEYED.

DISTANCES SHOWN ON THIS PLAN ARE IN METERS AND CAN BE CONVERTED TO FEET BY DIVIDING BY 0.3048

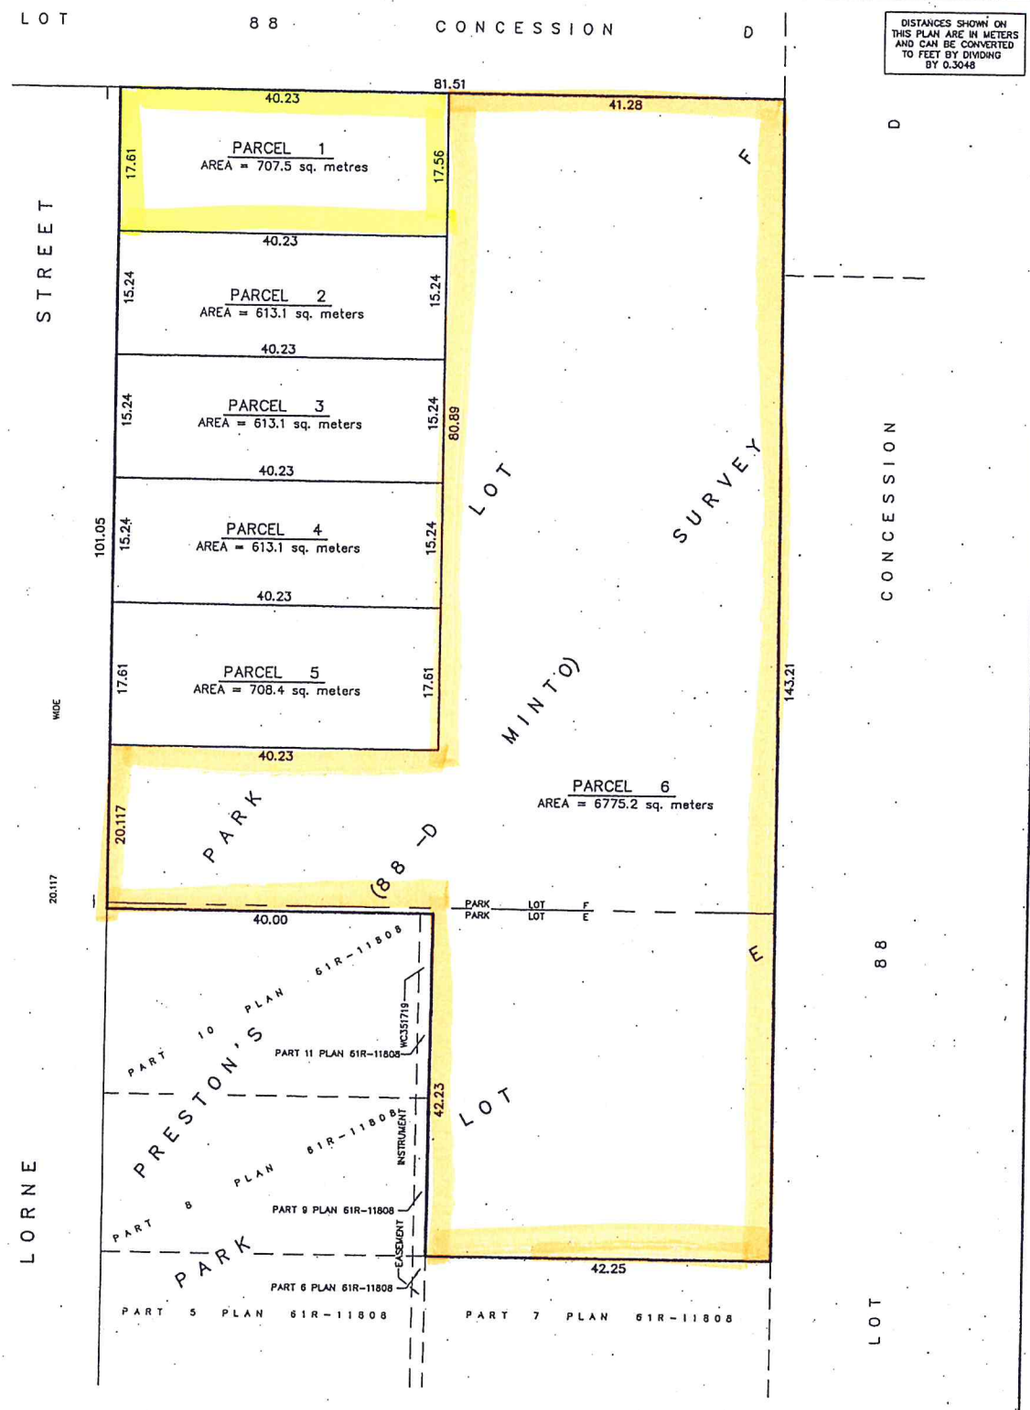

WAYNE D. TURPEL SURVEYING LIMITED	MARCH 11, 2015	SKETCH NO. 15-4531 (ACAD)