SEVERANCE SKETCH
PART OF LOTS 1, 2 & 3, GORE CONCESSION TOWNSHIP OF PUSLINCH COUNTY OF WELLINGTON

SCALE: 1 – 5000

0 25 50 100 200 300 metres

VAN HARTEN SURVEYING INC.

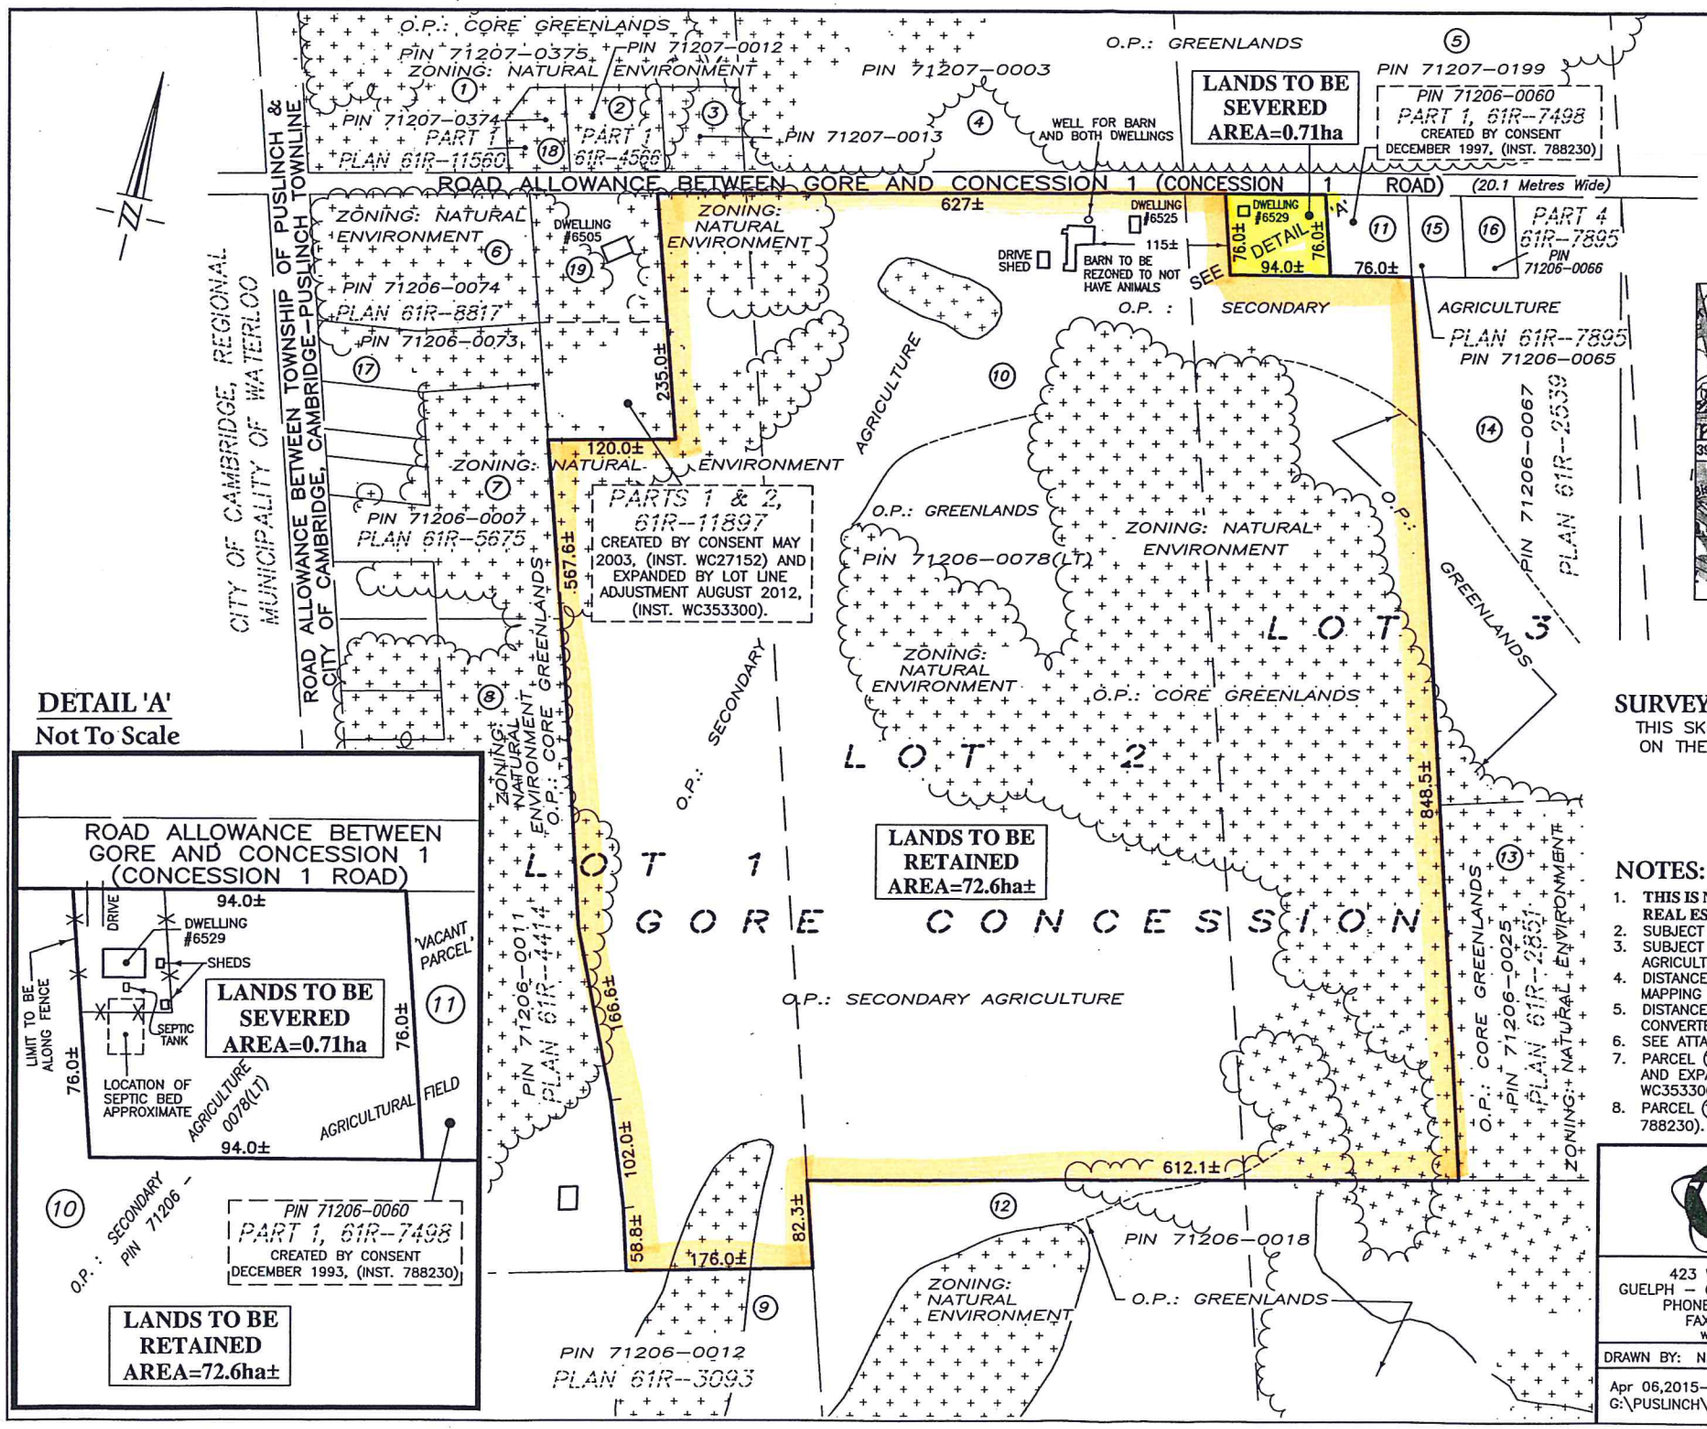

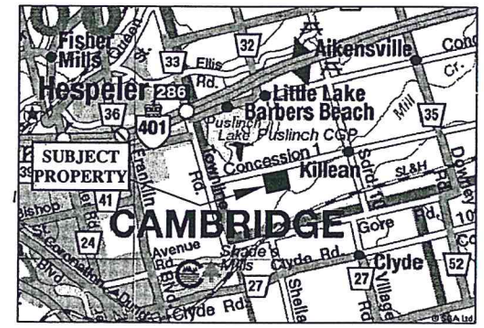

DETAIL 'A'
Not To Scale

SURVEYOR'S CERTIFICATE

THIS SKETCH WAS PREPARED ON THE 2nd DAY OF APRIL, 2015.

JEFFREY E. BUISMAN
ONTARIO LAND SURVEYOR

NOTES:

1. **THIS IS NOT A PLAN OF SURVEY AND SHOULD NOT BE USED FOR REAL ESTATE TRANSFERS OR MORTGAGES.**
2. SUBJECT LANDS ARE ZONED AGRICULTURAL AND NATURAL ENVIRONMENT.
3. SUBJECT LANDS HAVE AN OFFICIAL PLAN DESIGNATION OF SECONDARY AGRICULTURE AND CORE GREENLANDS.
4. DISTANCES TO BARNS ARE TAKEN FROM COUNTY OF WELLINGTON GIS MAPPING WEBSITE.
5. DISTANCES ON THIS PLAN ARE SHOWN IN METRES AND CAN BE CONVERTED TO FEET BY DIVIDING BY 0.3048.
6. SEE ATTACHED LIST OF NAMES AND ADDRESSES OF OWNERS.
7. PARCEL (19) CREATED BY CONSENT MAY, 2003 (INSTRUMENT WC27152) AND EXPANDED BY LOT LINE ADJUSTMENT AUGUST 2012, INST. WC353300.
8. PARCEL (11) CREATED BY CONSENT DECEMBER, 1997 (INSTRUMENT 788230).

Van Harten SURVEYING INC.
LAND SURVEYORS and ENGINEERS

423 WOOLWICH STREET
GUELPH – ONTARIO, NIH 3X3
PHONE: 519–821–2763
FAX: 519–821–2770
www.vanharten.com

660 RIDDELL ROAD, UNIT 1
ORANGEVILLE – ONTARIO, L9W 5G5
PHONE: 519–940–4110
FAX: 519–940–4113
www.vanharten.com

DRAWN BY: N.C.H.	CHECKED BY: J.E.B.	PROJECT No. 22726–15

Apr 06,2015–2:16pm
G:\PUSLINCH\ConGore\ACAD\SEVERANCES\SEVPTLOT1–3(FROSCH)–B.dwg