


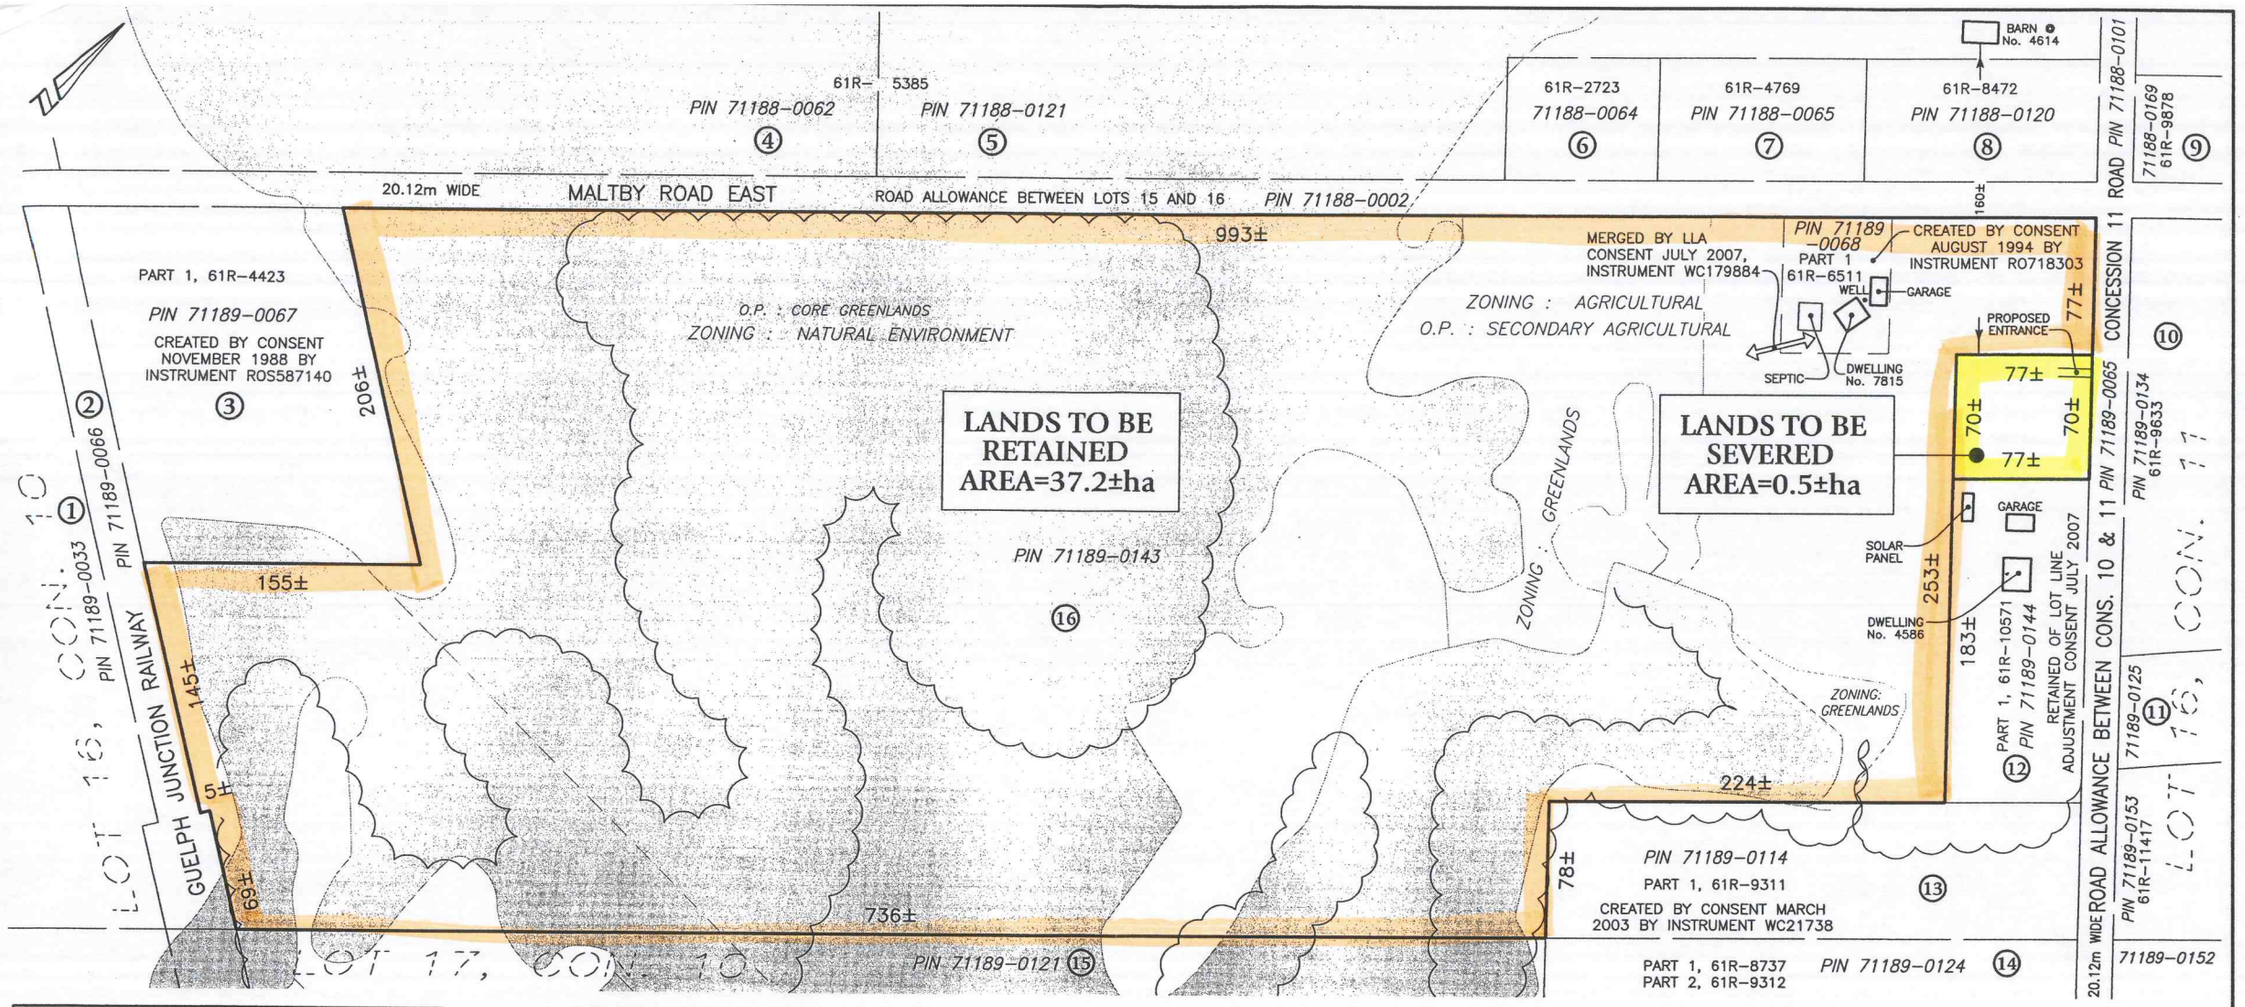


# SEVERANCE SKETCH
## PART OF LOT 16, CONCESSION 10
## TOWNSHIP OF PUSLINCH
## COUNTY OF WELLINGTON

SCALE: 1 – 3000

0 30 60 120 180 metres

VAN HARTEN SURVEYING INC.

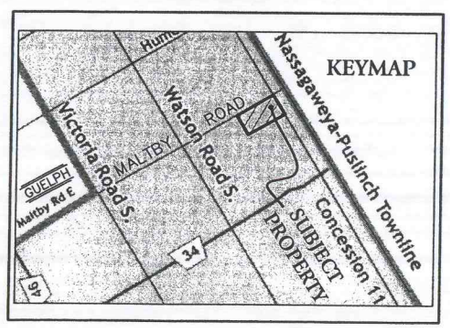THIS SKETCH WAS PREPARED ON THE 6th DAY OF MARCH, 2015.

JEFFREY E. BUISMAN
ONTARIO LAND SURVEYOR

## NOTES:

1. **THIS IS NOT A PLAN OF SURVEY AND SHOULD NOT BE USED FOR REAL ESTATE TRANSFERS OR MORTGAGES.**
2. SUBJECT LANDS ARE ZONED AGRICULTURAL AND NATURAL ENVIRONMENT.
3. SUBJECT LANDS HAVE AN OFFICIAL PLAN DESIGNATION OF GREENLANDS, CORE GREENLANDS AND SECONDARY AGRICULTURAL; AND WITHIN A PROVINCIAL AREA OF NATURAL AND SCIENTIFIC INTEREST.
4. DISTANCES ON THIS PLAN ARE SHOWN IN METRES AND CAN BE CONVERTED TO FEET BY DIVIDING BY 0.3048.
5. SEE ATTACHED LIST OF NAMES AND ADDRESSES OF OWNERS.
6. DIMENSIONS ON THIS SKETCH ARE APPROXIMATE AND HAVE NOT BEEN VERIFIED BY SURVEY.
7. WELL AND SEPTIC ON ABUTTING PROPERTIES ASSUMED TO BE WITHIN RESPECTIVE PROPERTY.


Van Harten
SURVEYING INC.
LAND SURVEYORS and ENGINEERS

423 WOOLWICH STREET
GUELPH – ONTARIO, NIH 3X3
PHONE: (519) 821 – 2763
FAX: 821 – 2770
www.vanharten.com

660 RIDDELL ROAD, UNIT 1
ORANGEVILLE – ONTARIO, L9W 5G5
PHONE: (519) 940 – 4110
FAX: 519 – 940 – 4113
www.vanharten.com


| DRAWN BY: JAM | CHECKED BY: JEB | PROJECT No. 20728-12 |
|---|---|---|

Mar 09,2015-1:29pm
G:\PUSLINCH\Con10\ACAD\SEVERANCES\SEV PT16 (DIMOCK).dwg