LAND DIVISION SKETCH
OF PART OF
# LOTS 27 AND 28
# CONCESSION 17
GEOGRAPHIC TOWNSHIP OF MINTO
TOWN OF MINTO
COUNTY OF WELLINGTON

**HEWETT & MILNE LIMITED**
SCALE – 1 : 4000

DECEMBER 5th, 2014

METRIC NOTE
DISTANCES AND COORDINATES SHOWN ON THIS PLAN ARE IN METRES AND CAN BE CONVERTED TO FEET BY DIVIDING BY 0.3048.

CAUTION
THIS SKETCH IS NOT A PLAN OF SURVEY AND INFORMTATION SHOWN ON THIS SKETCH IS APPROXIMATE AND IS NOT THE RESULT OF A FULL FIELD SURVEY. THIS SKETCH IS TO BE USED FOR THE PURPOSES AS SET OUT IN THE TITLE BLOCK.

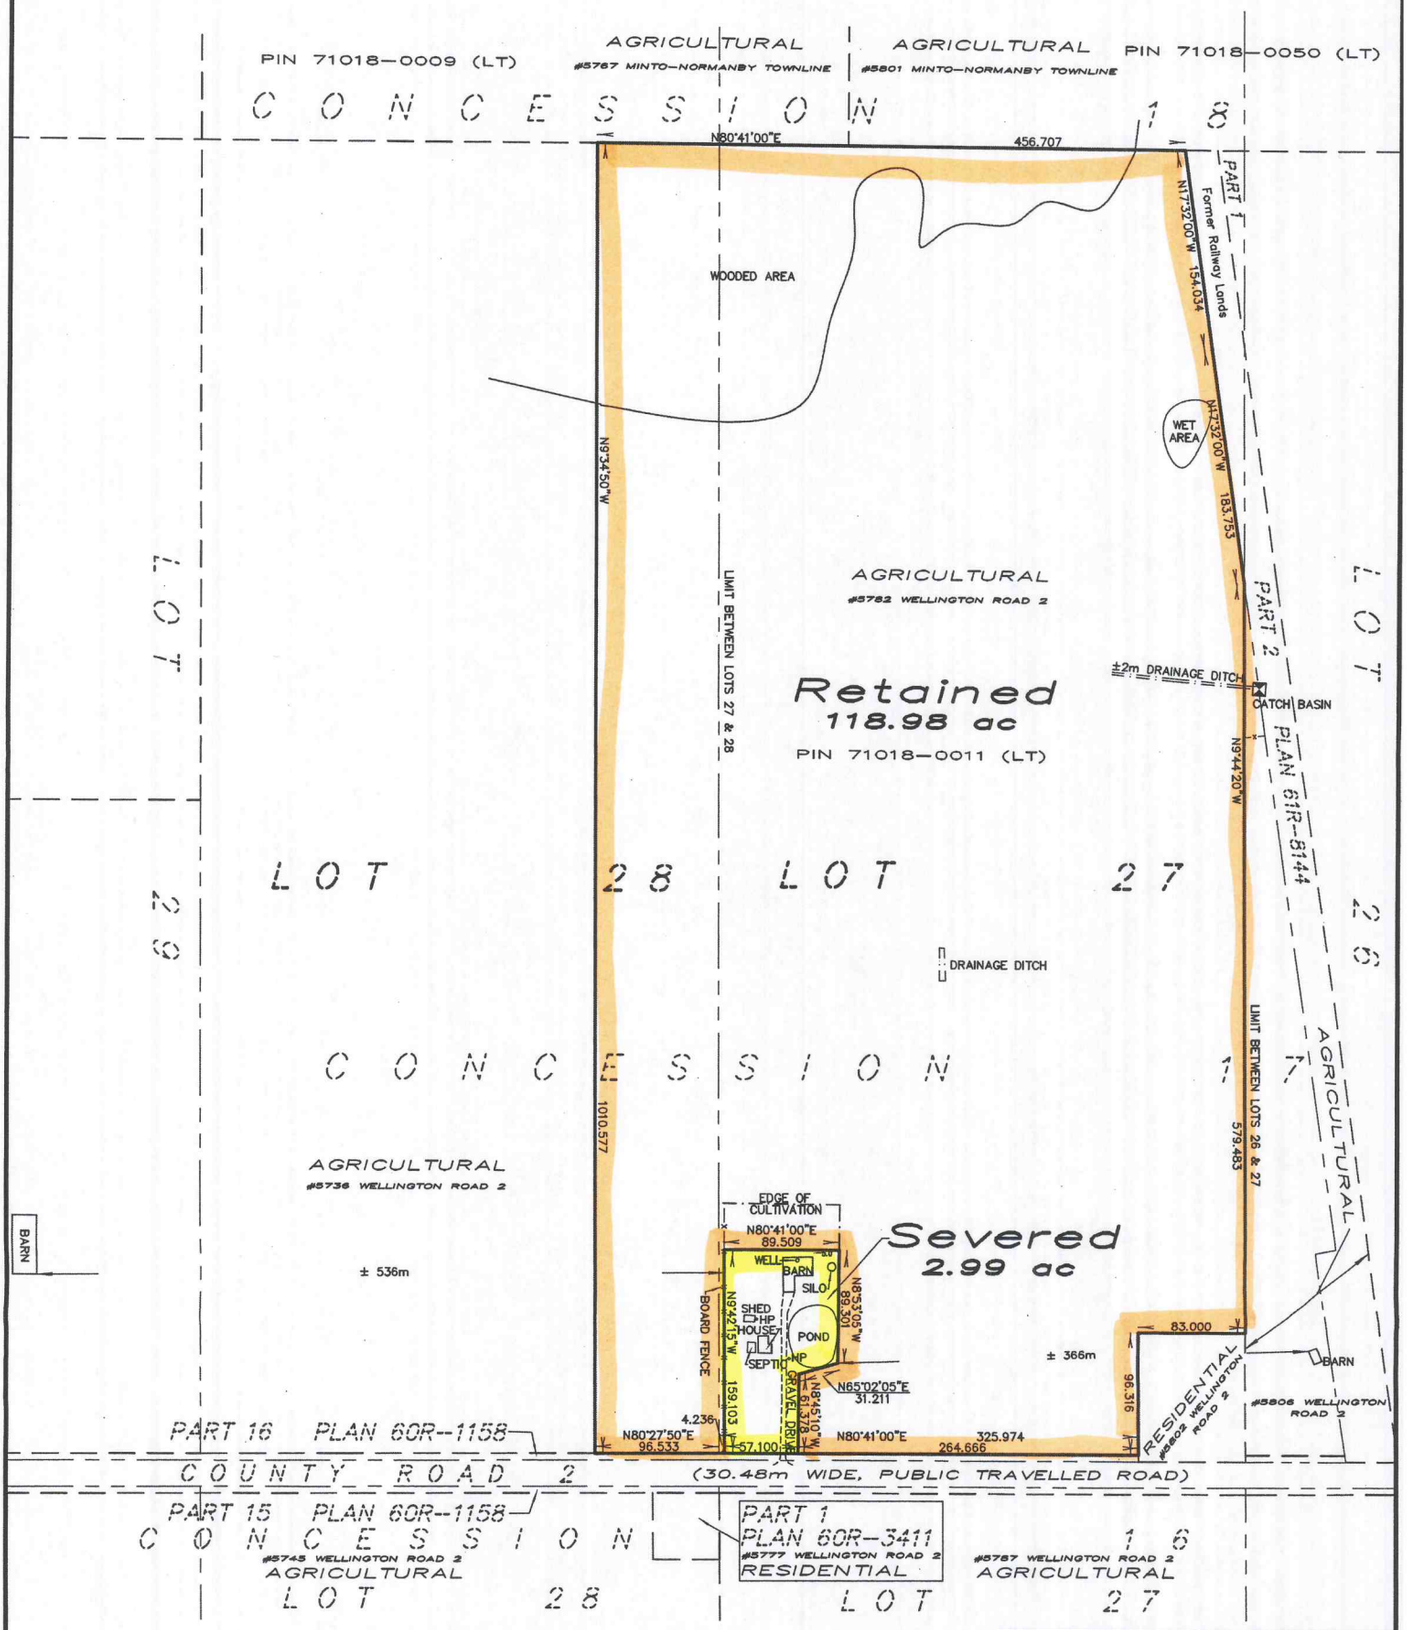



*HEWETT AND MILNE LIMITED*
*ONTARIO LAND SURVEYORS*
302, 8th STREET EAST,
OWEN SOUND, ONTARIO
P. O. BOX 112, N4K 5P1
TEL. 519–376–5528
FAX 519–376–5534
EMAIL : handm@bmts.com


| DRAWN BY | FILE # | FILE LOCATION |
|---|---|---|
| TS | 14–193 | |