# SEVERANCE SKETCH
## OF PART OF LOT 7, CONCESSION 4 TOWNSHIP OF PUSLINCH COUNTY OF WELLINGTON

SCALE 1 : 750

0 5 10 20 30 40 50 metres

VAN HARTEN SURVEYING INC.

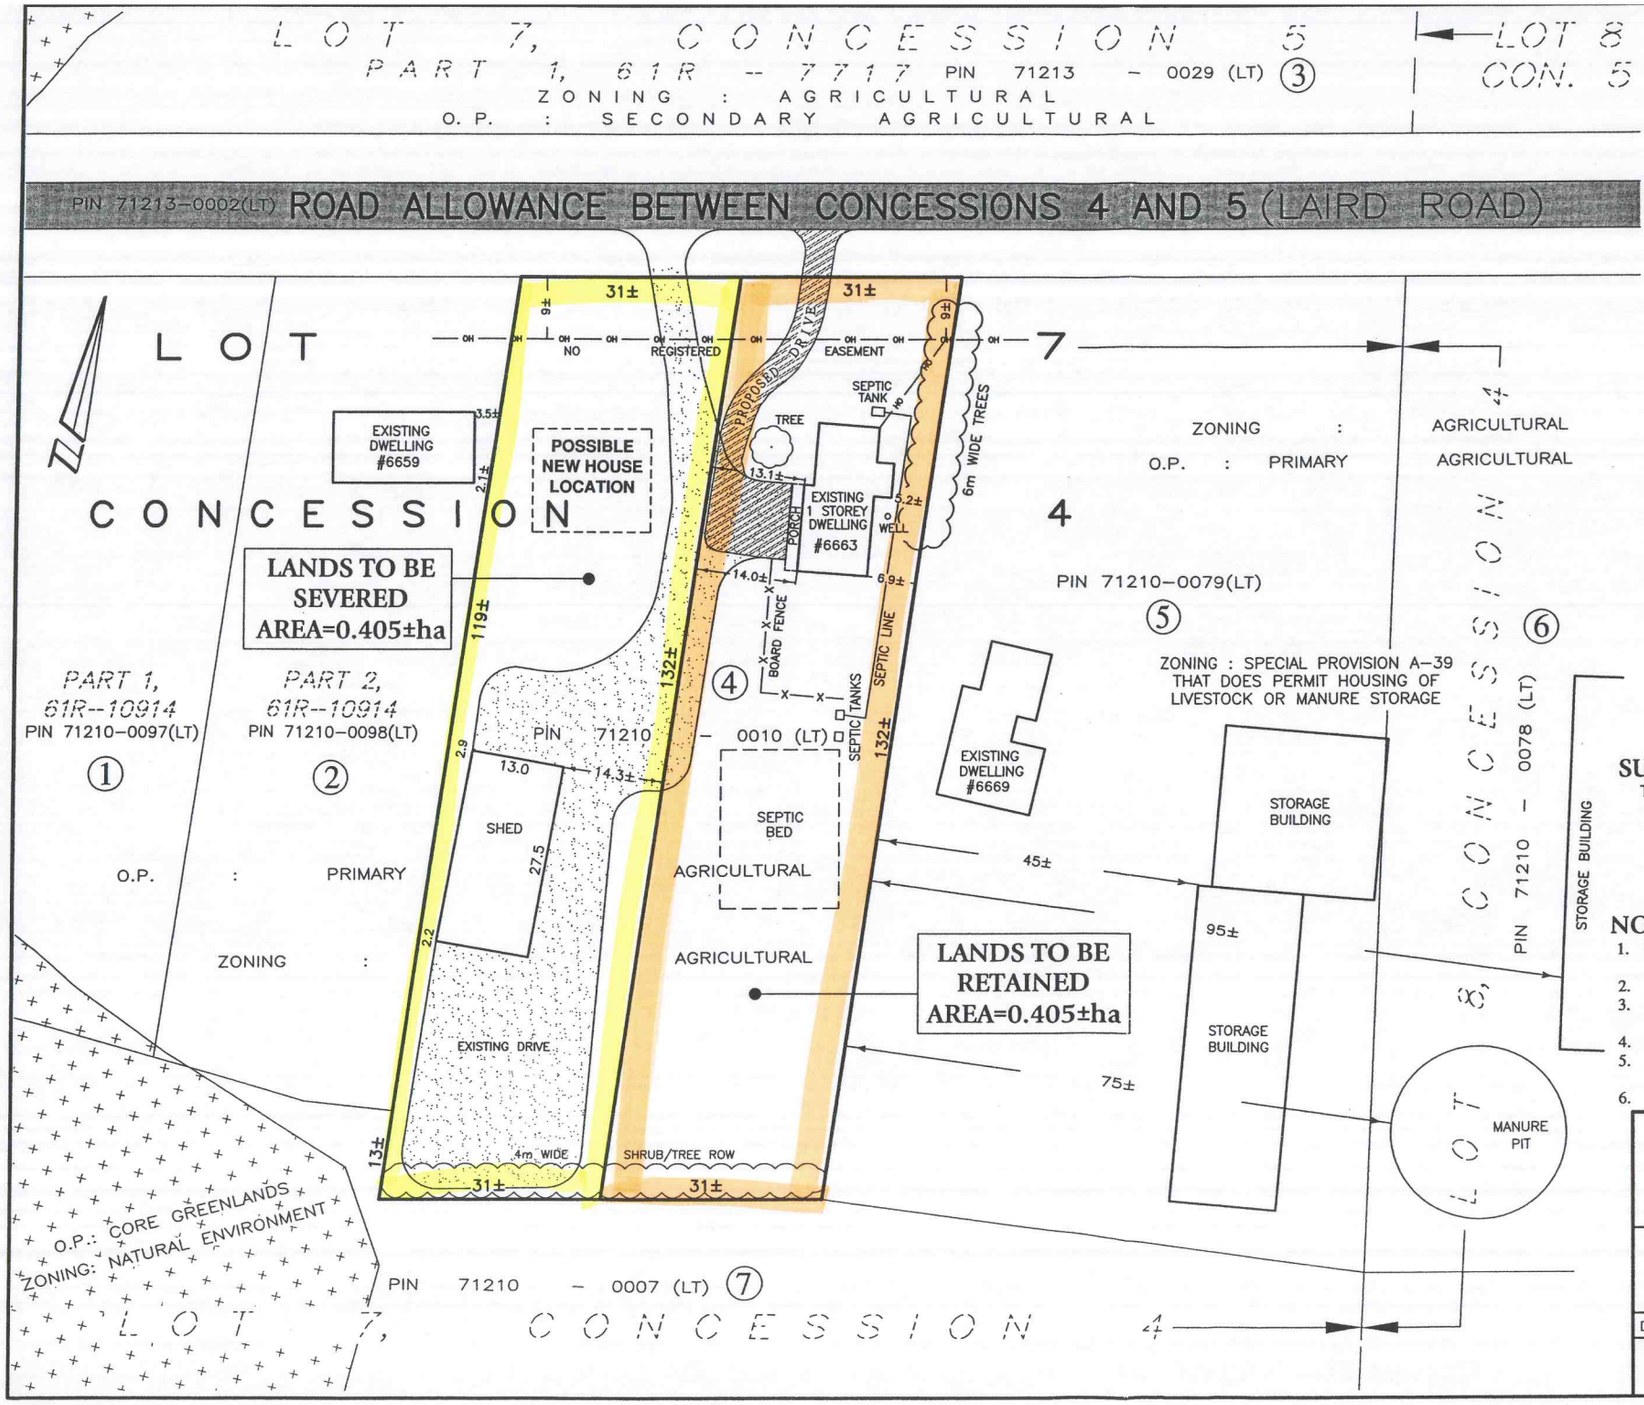


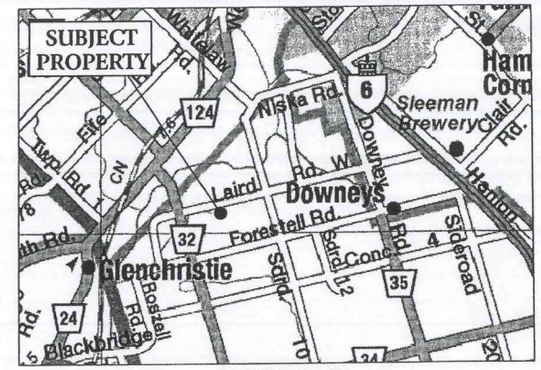


KEYMAP

## SURVEYOR'S CERTIFICATE

THIS SKETCH WAS PREPARED ON THE 2nd DAY OF DECEMBER, 2014.

JEFFREY E. BUISMAN
ONTARIO LAND SURVEYOR

## NOTES:

1. **THIS IS NOT A PLAN OF SURVEY AND SHOULD NOT BE USED FOR REAL ESTATE TRANSFERS OR MORTGAGES.**
2. SUBJECT LANDS ARE ZONED AGRICULTURAL.
3. SUBJECT LANDS HAVE AN OFFICIAL PLAN DESIGNATION OF PRIMARY AGRICULTURAL.
4. DISTANCES TO BARNS ARE TAKEN FROM GRCA GIS MAPPING WEBSITE.
5. DISTANCES ON THIS PLAN ARE SHOWN IN METRES AND CAN BE CONVERTED TO FEET BY DIVIDING BY 0.3048.
6. SEE ATTACHED LIST OF NAMES AND ADDRESSES OF OWNERS.


Van Harten SURVEYING INC.
LAND SURVEYORS and ENGINEERS

423 WOOLWICH STREET
GUELPH, ONTARIO NIH 3X3
PHONE: 519-821-2763
FAX: 519-821-2770
www.vanharten.com

660 RIDDELL ROAD, UNIT 1
ORANGEVILLE, ONTARIO L9W 5G5
PHONE: 519-940-4110
FAX: 519-940-4113
www.vanharten.com


| DRAWN BY: N.C.H. | CHECKED BY: J.E.B. | PROJECT No. 22451-14 |
|---|---|---|

Dec 05,2014-3:54pm
G:\PUSLINCH\Con4\ACAD\SEVERANCES\SEVPTLOT7 (SPEERS).dwg