# SEVERANCE SKETCH
## PART OF LOT 16, CONCESSION 9
## TOWNSHIP OF PUSLINCH
## COUNTY OF WELLINGTON

SCALE 1 : 1500

0 25 50 75 metres

VAN HARTEN SURVEYING INC.

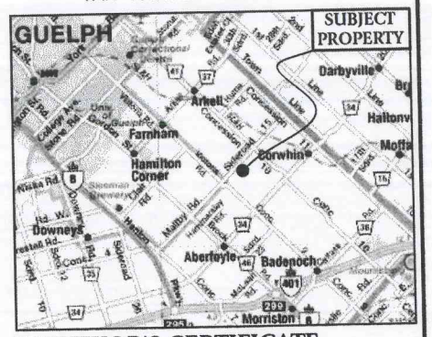


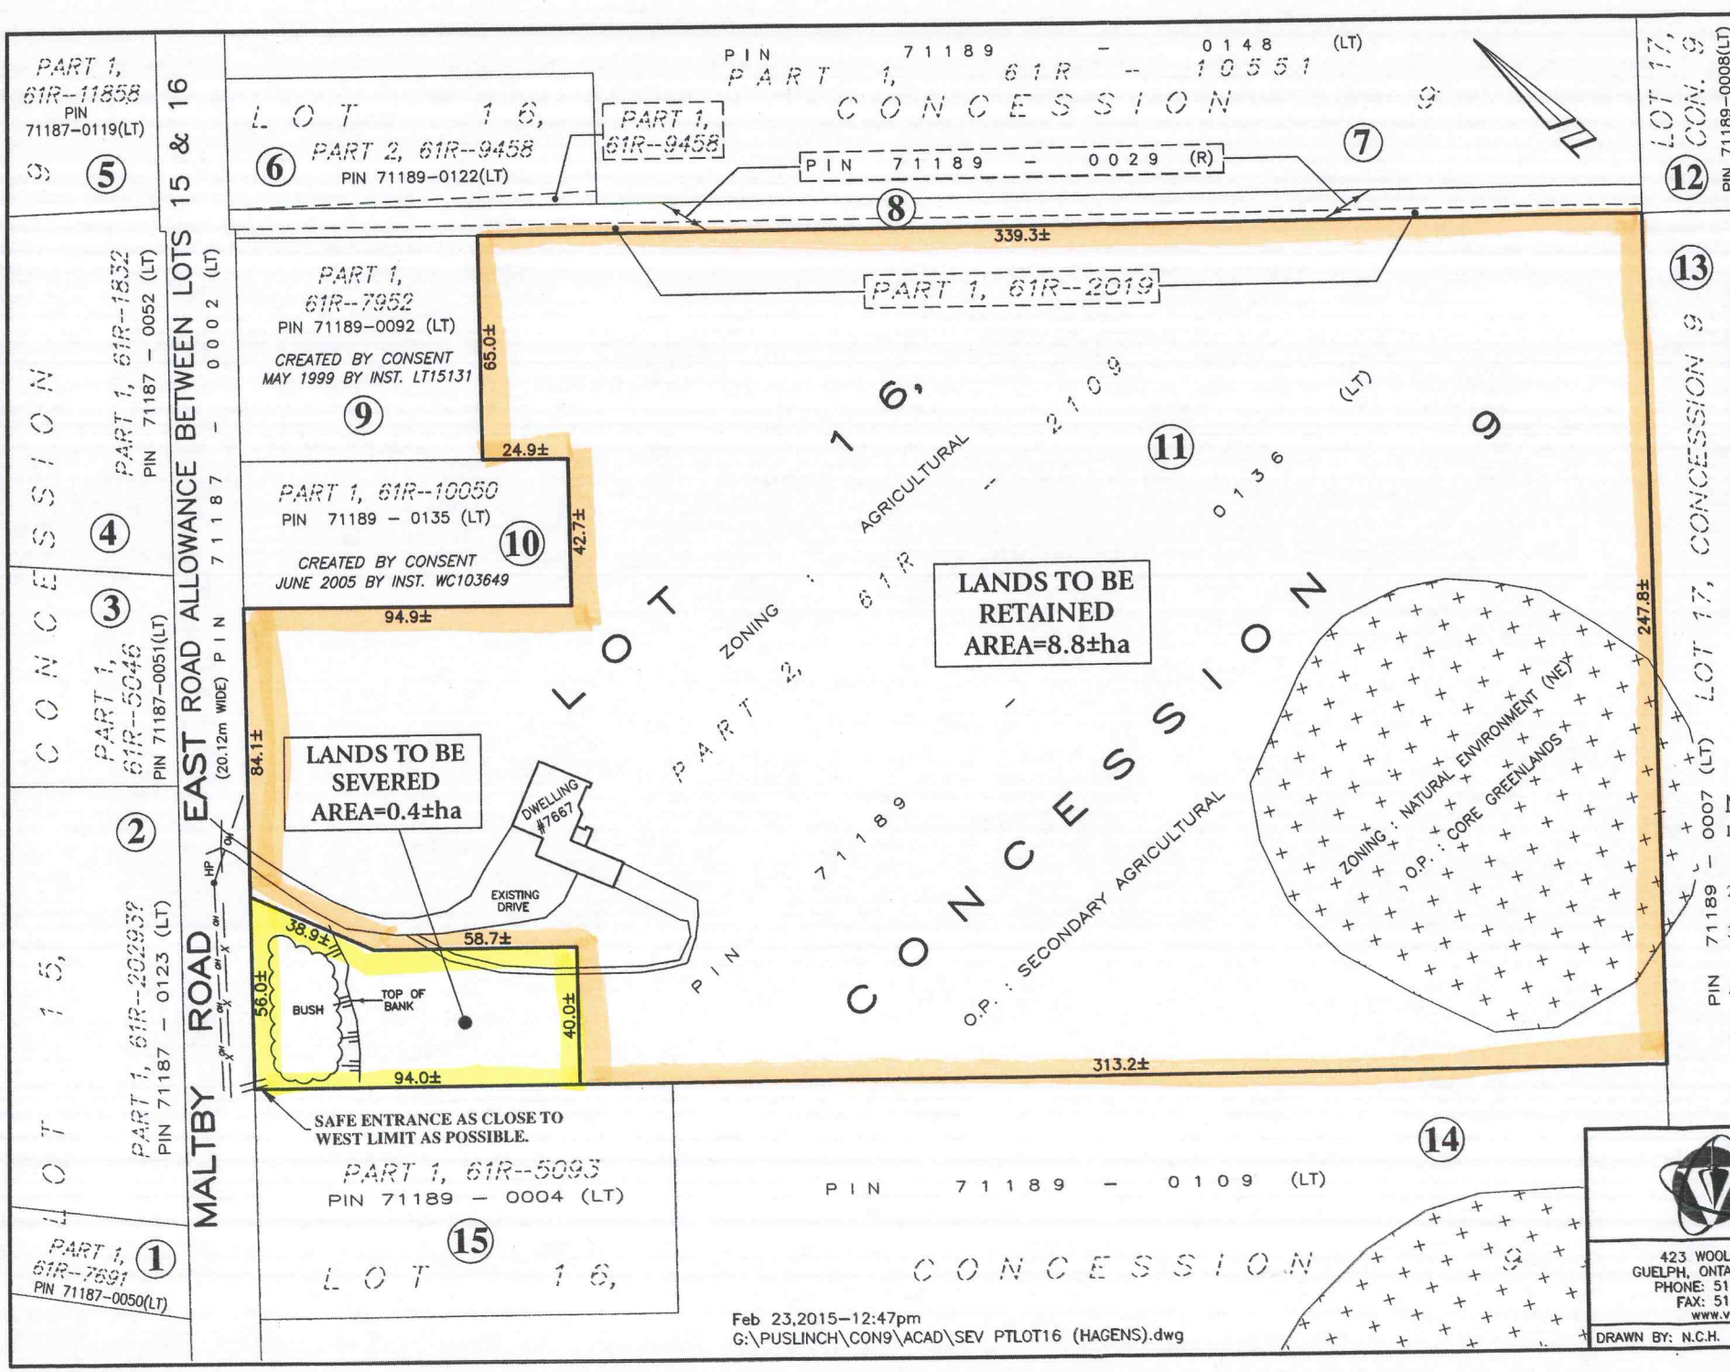


## SURVEYOR'S CERTIFICATE

THIS SKETCH WAS PREPARED ON THE 12th DAY OF FEBRUARY, 2015

JEFFREY E. BUISMAN
ONTARIO LAND SURVEYOR

## NOTES:

1. **THIS IS NOT A PLAN OF SURVEY AND SHOULD NOT BE USED FOR REAL ESTATE TRANSFERS OR MORTGAGES.**
2. SUBJECT LANDS ARE ZONED AGRICULTURAL AND NATURAL ENVIRONMENT (NE).
3. SUBJECT LANDS HAVE AN OFFICIAL PLAN DESIGNATION OF SECONDARY AGRICULTURAL AND CORE GREENLANDS.
4. DISTANCES TO BARNS ARE TAKEN FROM THE GRCA GIS MAPPING WEBSITE.
5. DISTANCES ON THIS PLAN ARE SHOWN IN METRES AND CAN BE CONVERTED TO FEET BY DIVIDING BY 0.3048.
6. SEE ATTACHED LIST OF NAMES AND ADDRESSES OF OWNERS.


**Van Harten**
SURVEYING INC.
LAND SURVEYORS and ENGINEERS

423 WOOLWICH STREET
GUELPH, ONTARIO NIH 3X3
PHONE: 519-821-2763
FAX: 519-821-2770
www.vanharten.com

660 RIDDELL ROAD, UNIT 1
ORANGEVILLE, ONTARIO L9W 5G5
PHONE: 519-940-4110
FAX: 519-940-4113
www.vanharten.com


DRAWN BY: N.C.H. | CHECKED BY: J.E.B. | PROJECT No. 21201-13

Feb 23,2015-12:47pm
G:\PUSLINCH\CON9\ACAD\SEV PTLOT16 (HAGENS).dwg