


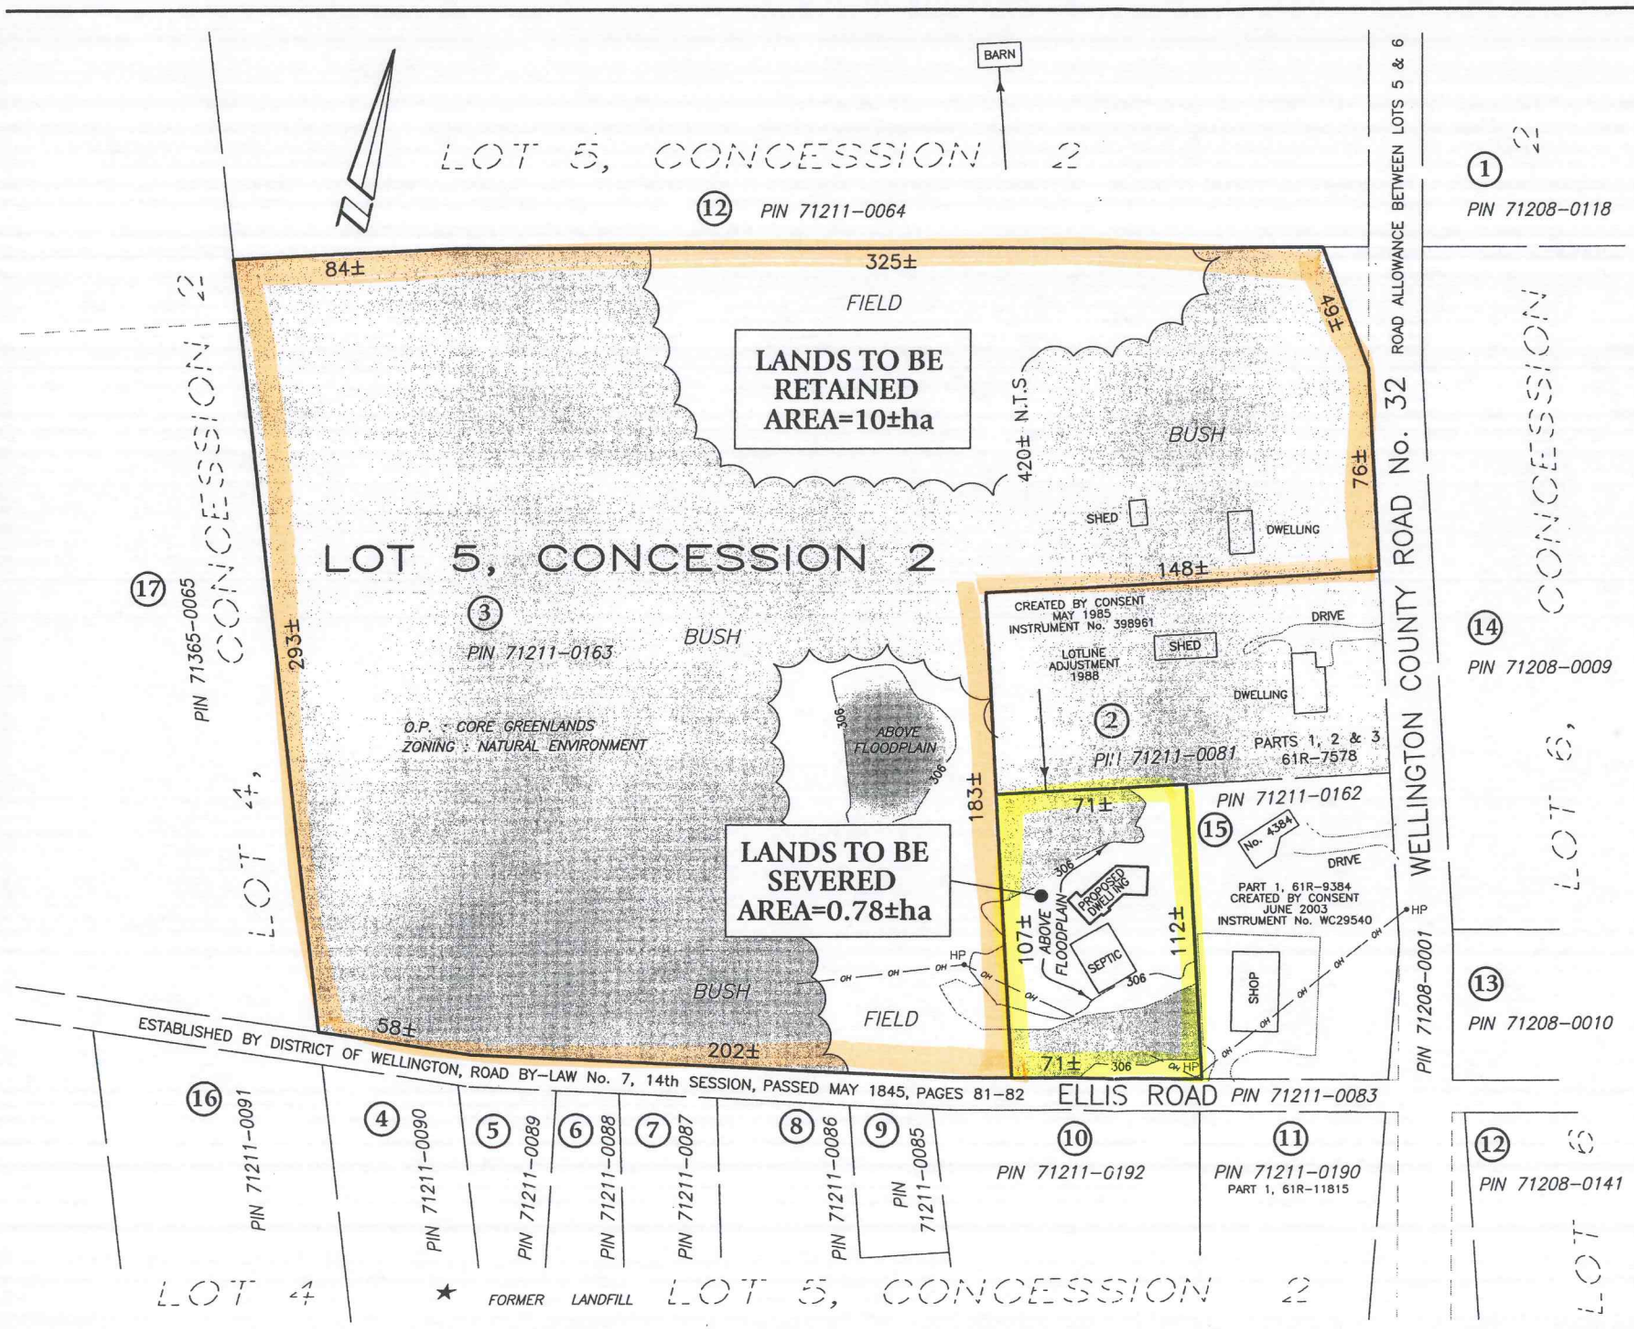


# SEVERANCE SKETCH
## PART OF LOT 5, CONCESSION 2
## TOWNSHIP OF PUSLINCH
## COUNTY OF WELLINGTON

SCALE: 1 – 2000

0 20 40 80 120 metres

VAN HARTEN SURVEYING INC.
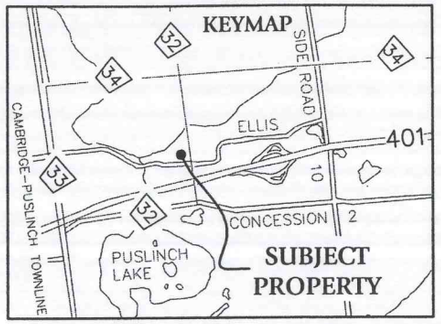
## NOTES:

1. **THIS IS NOT A PLAN OF SURVEY AND SHOULD NOT BE USED FOR REAL ESTATE TRANSFERS OR MORTGAGES.**
2. SUBJECT LANDS ARE ZONED AGRICULTURAL AND NATURAL ENVIRONMENT.
3. SUBJECT LANDS HAVE AN OFFICIAL PLAN DESIGNATION OF CORE GREENLANDS AND SECONDARY AGRICULTURAL.
4. DISTANCES ON THIS PLAN ARE SHOWN IN METRES AND CAN BE CONVERTED TO FEET BY DIVIDING BY 0.3048.
5. SEE ATTACHED LIST OF NAMES AND ADDRESSES OF OWNERS.
6. DIMENSIONS ON THIS SKETCH ARE APPROXIMATE AND HAVE NOT BEEN VERIFIED BY SURVEY.

THIS SKETCH WAS PREPARED ON THE 9th DAY OF MARCH, 2015

JEFFREY E. BUISMAN
ONTARIO LAND SURVEYOR


**Van Harten**
SURVEYING INC.
LAND SURVEYORS and ENGINEERS

423 WOOLWICH STREET
GUELPH – ONTARIO, NIH 3X3
PHONE: (519) 821 – 2763
FAX: 821 – 2770
www.vanharten.com

660 RIDDELL ROAD, UNIT 1
ORANGEVILLE – ONTARIO, L9W 5G5
PHONE: (519) 940 – 4110
FAX: 519 – 940 – 4113
www.vanharten.com


| DRAWN BY: JAM | CHECKED BY: JEB | PROJECT No. 22594-15 |
|---|---|---|

Mar 09,2015-11:25am
G:\PUSLINCH\Con2\Acad\SEVERANCES\SEV PT5 (LIGHT).dwg