# COUNTY OF WELLINGTON
# LAND DIVISION

## B103/14

Applicants:
Dwight McKinlay & Deborah Farrelly

## Township of Wellington North
(West Garafraxa)

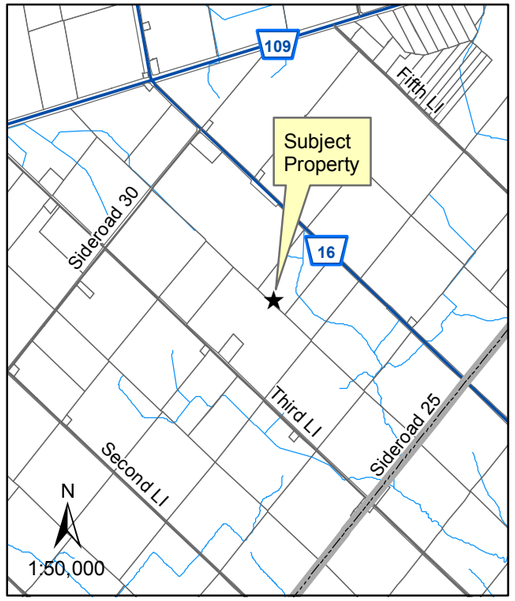


N

0 125 250 500 m

1:8,000

Date: October 1, 2014

File:F:\LIS\Projects_Development Review\Land Division Committee Maps\November 2014\B103-14.mxd

Contour lines are based on 5 metre intervals.

This is not survey data. All rights reserved.
May not be reproduced without permission.

Sources:
County of Wellington Planning and Development Department 2014. Ministry of Natural Resources, Grand River Conservation Authority.
INCLUDES MATERIAL ©2014 OF THE QUEEN'S PRINTER FOR ONTARIO. ALL RIGHTS RESERVED
Ortho imagery flown April 2010.

# SKETCH FOR LAND SEVERANCE APPLICATION

PREPARED FOR DWIGHT MCKINLAY

SCALE RATIO 1:4000

DISTANCES SHOWN ON THIS PLAN ARE IN METERS AND CAN BE CONVERTED TO FEET BY DIVIDING BY 0.3048

**CAUTION**
THIS SKETCH IS NOT A PLAN OF SURVEY AND SHALL NOT BE USED FOR TRANSACTION OR MORTGAGE PURPOSES.

**NOTE**
THIS SKETCH IS PREPARED FROM COMPILED AND CALCULATED INFORMATION, THE PROPERTY LIMITS SHOWN HAVE NOT BEEN SURVEYED.

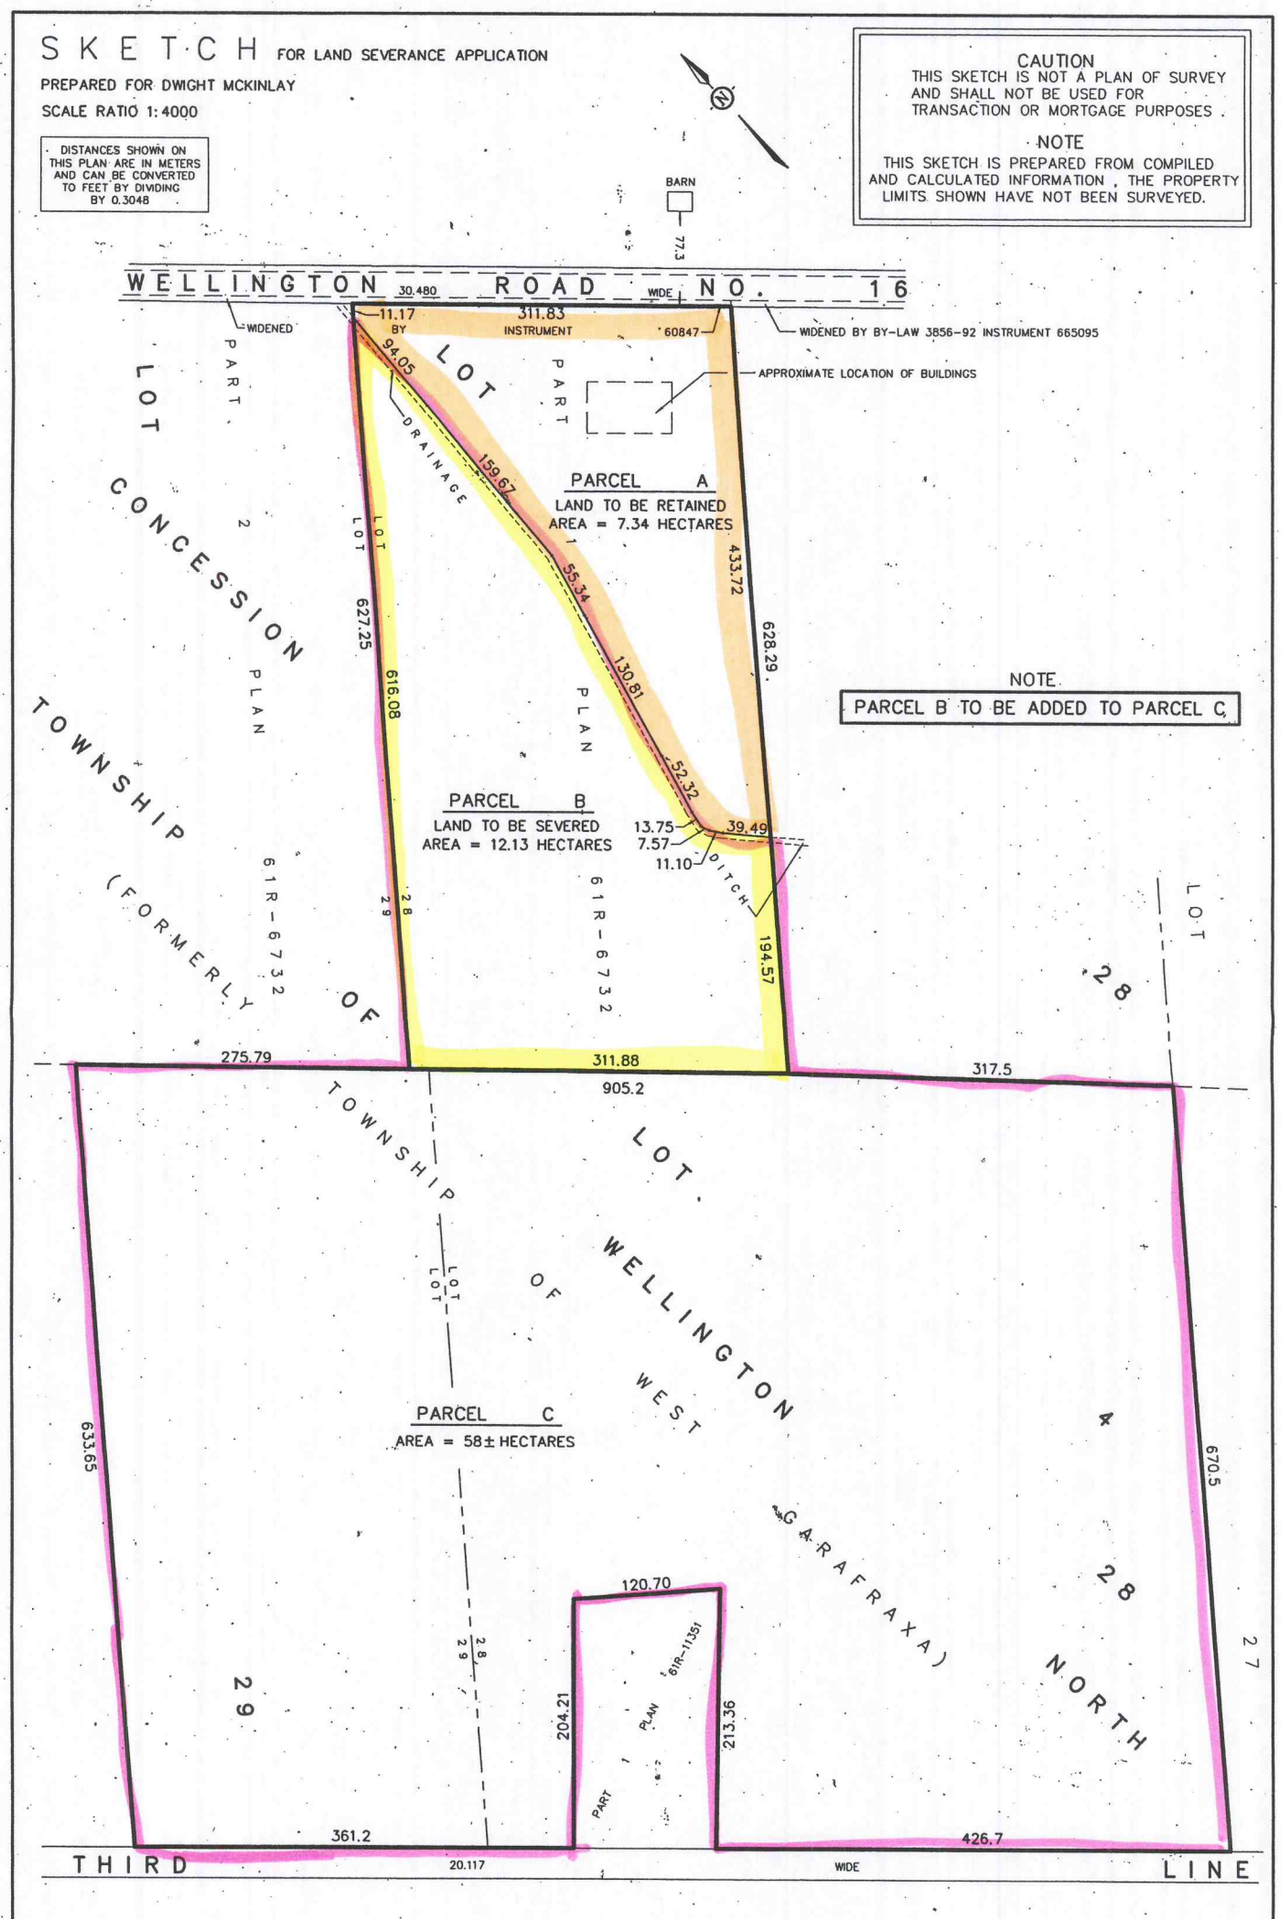


| WAYNE D. TURPEL SURVEYING LIMITED, ELMIRA | AUGUST 5, 2014 | SKETCH NO. 14-4478 (ACAD) |
|---|---|---|