# COUNTY OF WELLINGTON
# LAND DIVISION

## B94/14

Applicant:
Cleason & Erma Martin

## Township of Mapleton
(Peel)

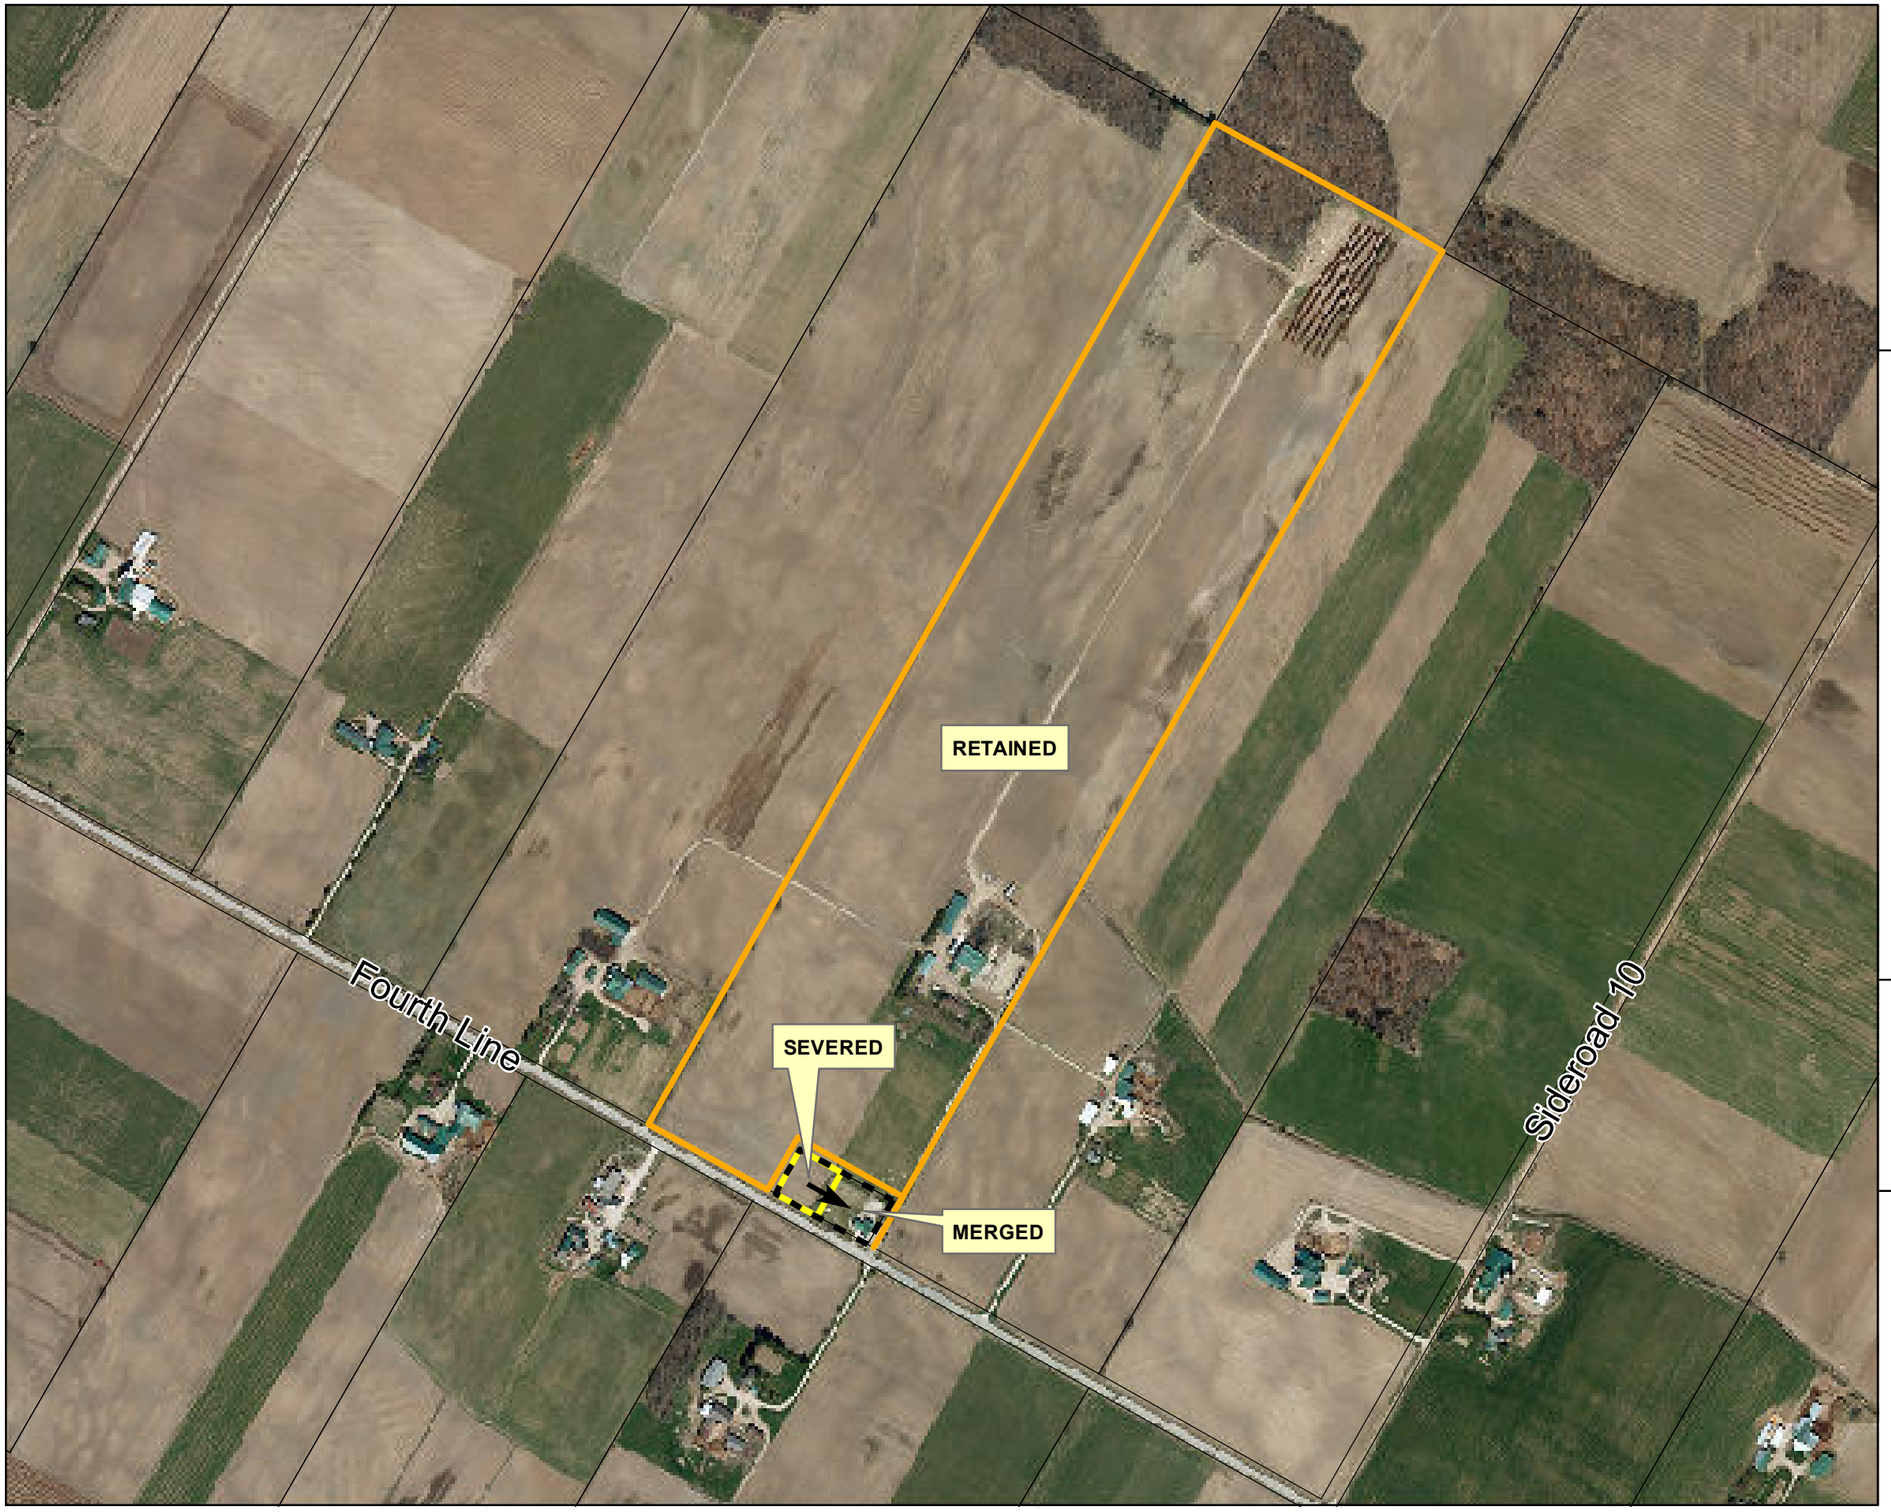


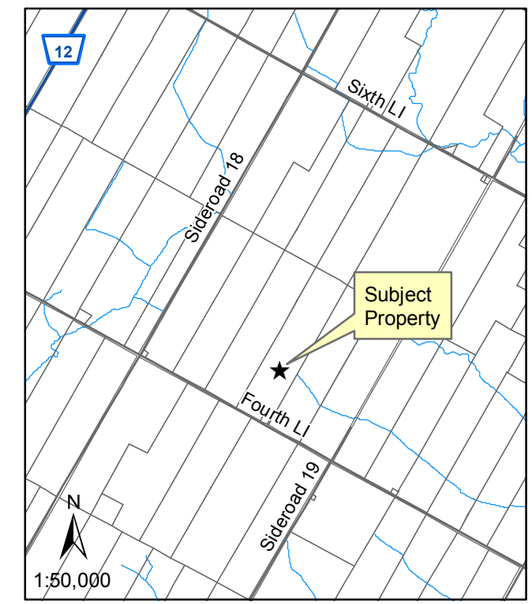


N

0 125 250 500 m

1:7,000

Date: September 16, 2014

File:F:\LIS\Projects_Development Review\Land Division Committee Maps\November 2014\B94-14.mxd

Contour lines are based on 5 metre intervals.

This is not survey data. All rights reserved.
May not be reproduced without permission.

Sources:
County of Wellington Planning and Development Department 2014. Ministry of Natural Resources, Grand River Conservation Authority.
INCLUDES MATERIAL ©2014 OF THE QUEEN'S PRINTER FOR ONTARIO. ALL RIGHTS RESERVED
Ortho imagery flown April 2010.

# COUNTY OF WELLINGTON
# LAND DIVISION

## B94/14

Applicant:
Cleason & Erma Martin

## Township of Mapleton
(Peel)

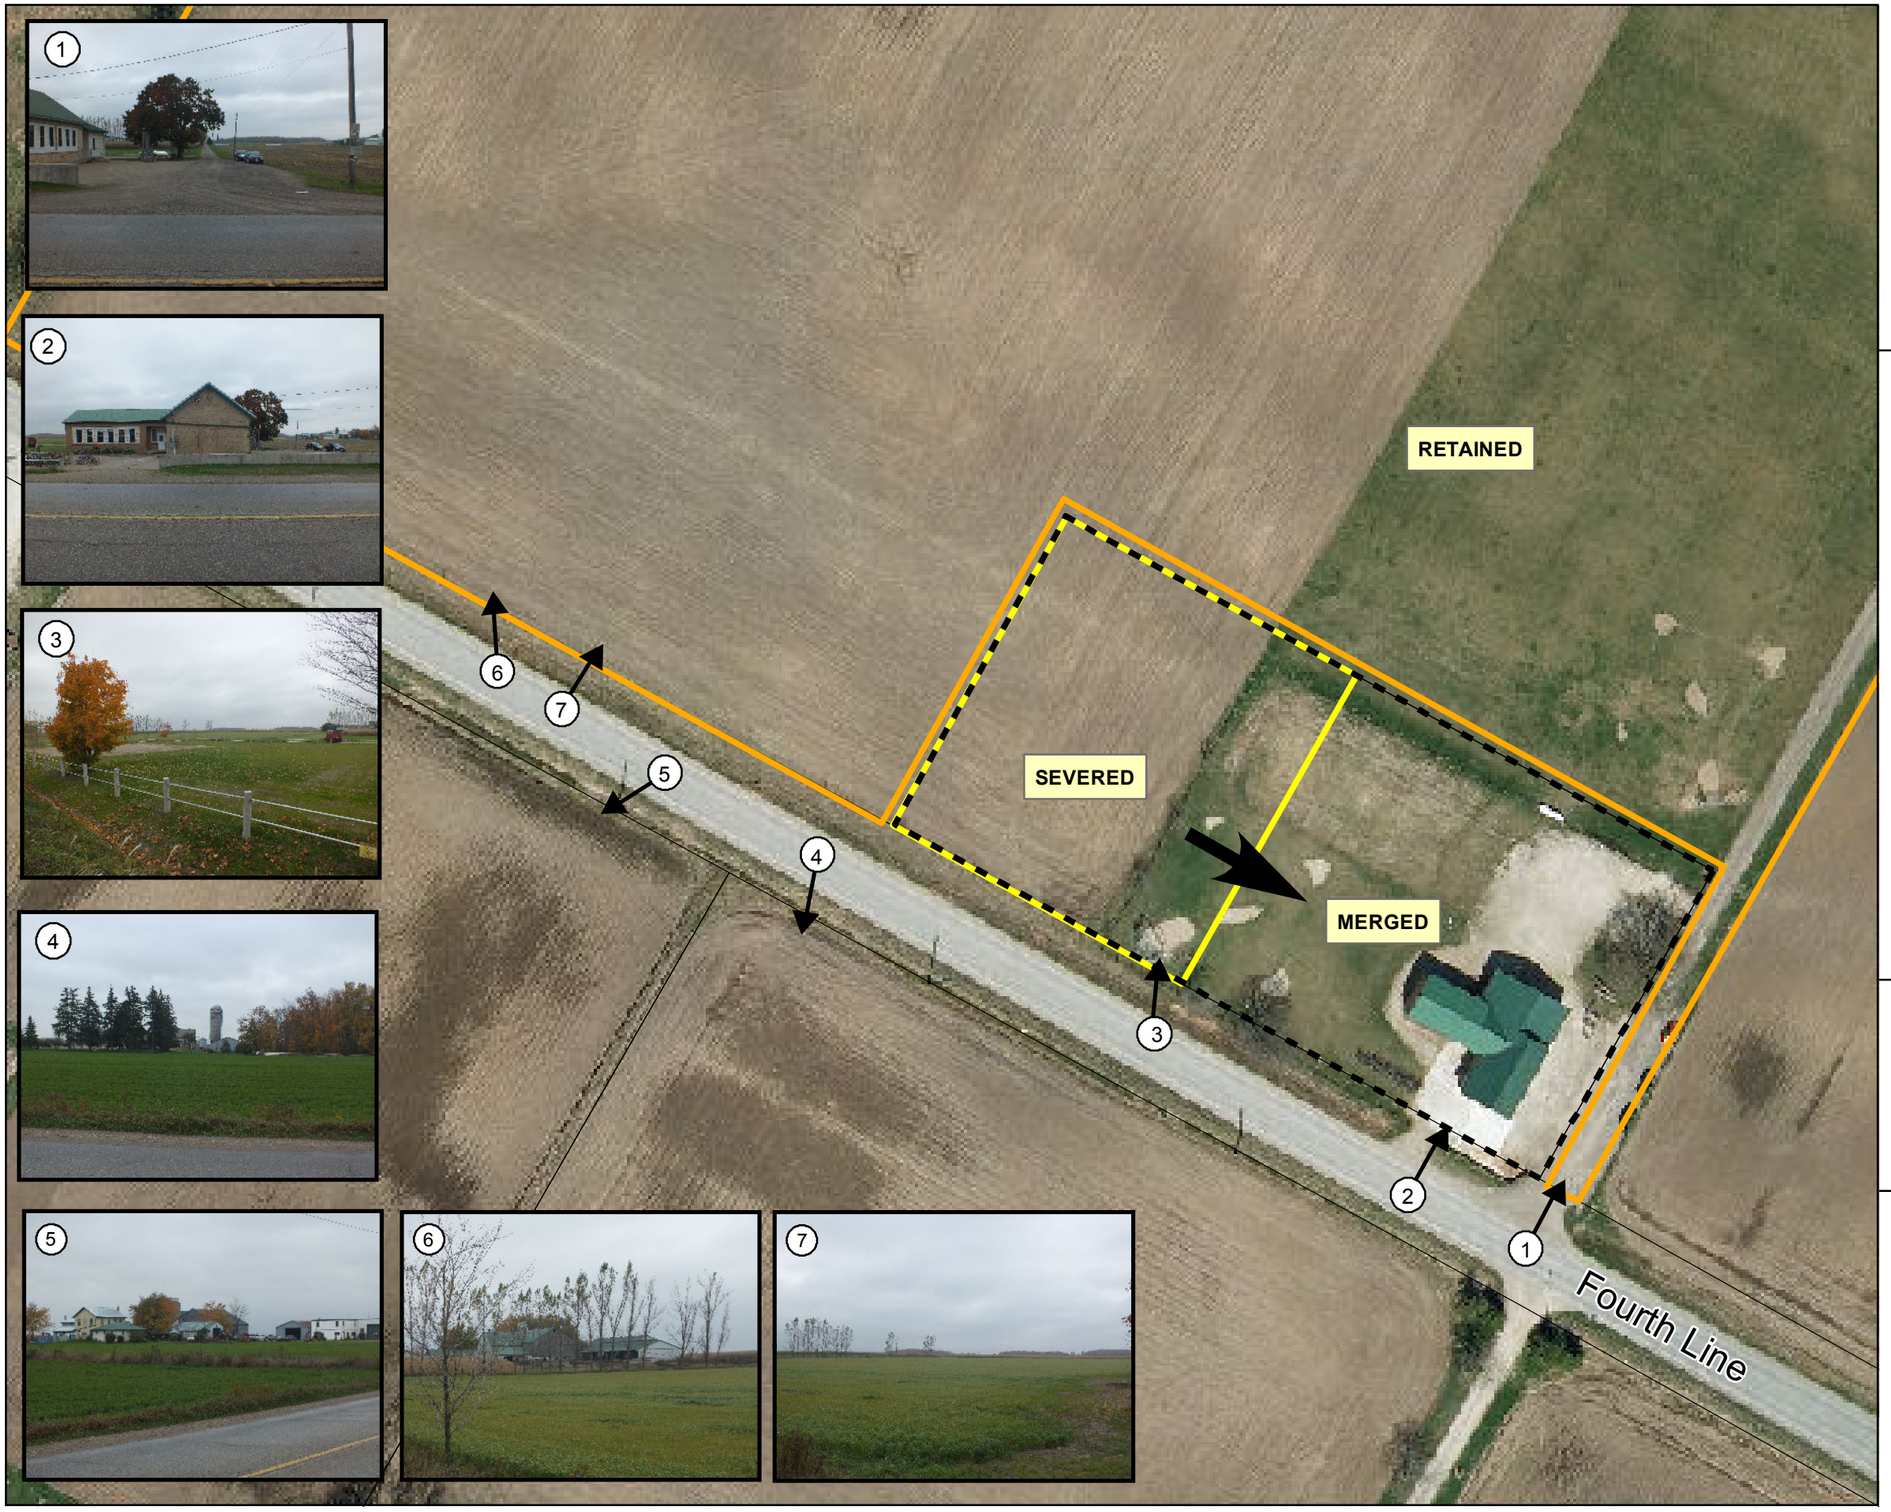


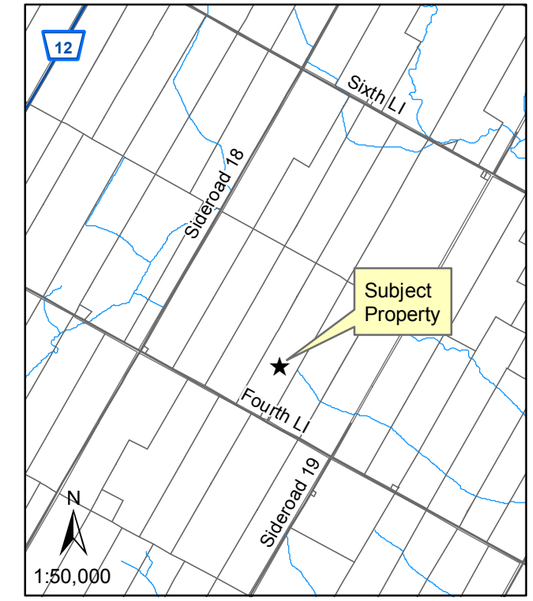


N

0 15 30 60 m

1:1,000

Date: September 16, 2014

F:\LIS\Projects_Development Review\Land Division Committee Maps\November 2014\B94-14_INSET.mxd

Contour lines are based on 5 metre intervals.

This is not survey data. All rights reserved.
May not be reproduced without permission.

Sources:
County of Wellington Planning and Development Department 2014. Ministry of Natural Resources, Grand River Conservation Authority.
INCLUDES MATERIAL ©2014 OF THE QUEEN'S PRINTER FOR ONTARIO. ALL RIGHTS RESERVED
Ortho imagery flown April 2010.

# SKETCH FOR LAND SEVERANCE APPLICATION

PREPARED FOR CLEASON M. MARTIN

SCALE 1" = 400'

DISTANCES SHOWN ON THIS PLAN ARE IN FEET AND CAN BE CONVERTED TO METRES BY MULTIPLYING BY 0.3048

**CAUTION**

THIS SKETCH IS NOT A PLAN OF SURVEY AND SHALL NOT BE USED FOR TRANSACTION OR MORTGAGE PURPOSES .

**NOTE**

THIS SKETCH IS PREPARED FROM COMPILED AND CALCULATED INFORMATION.

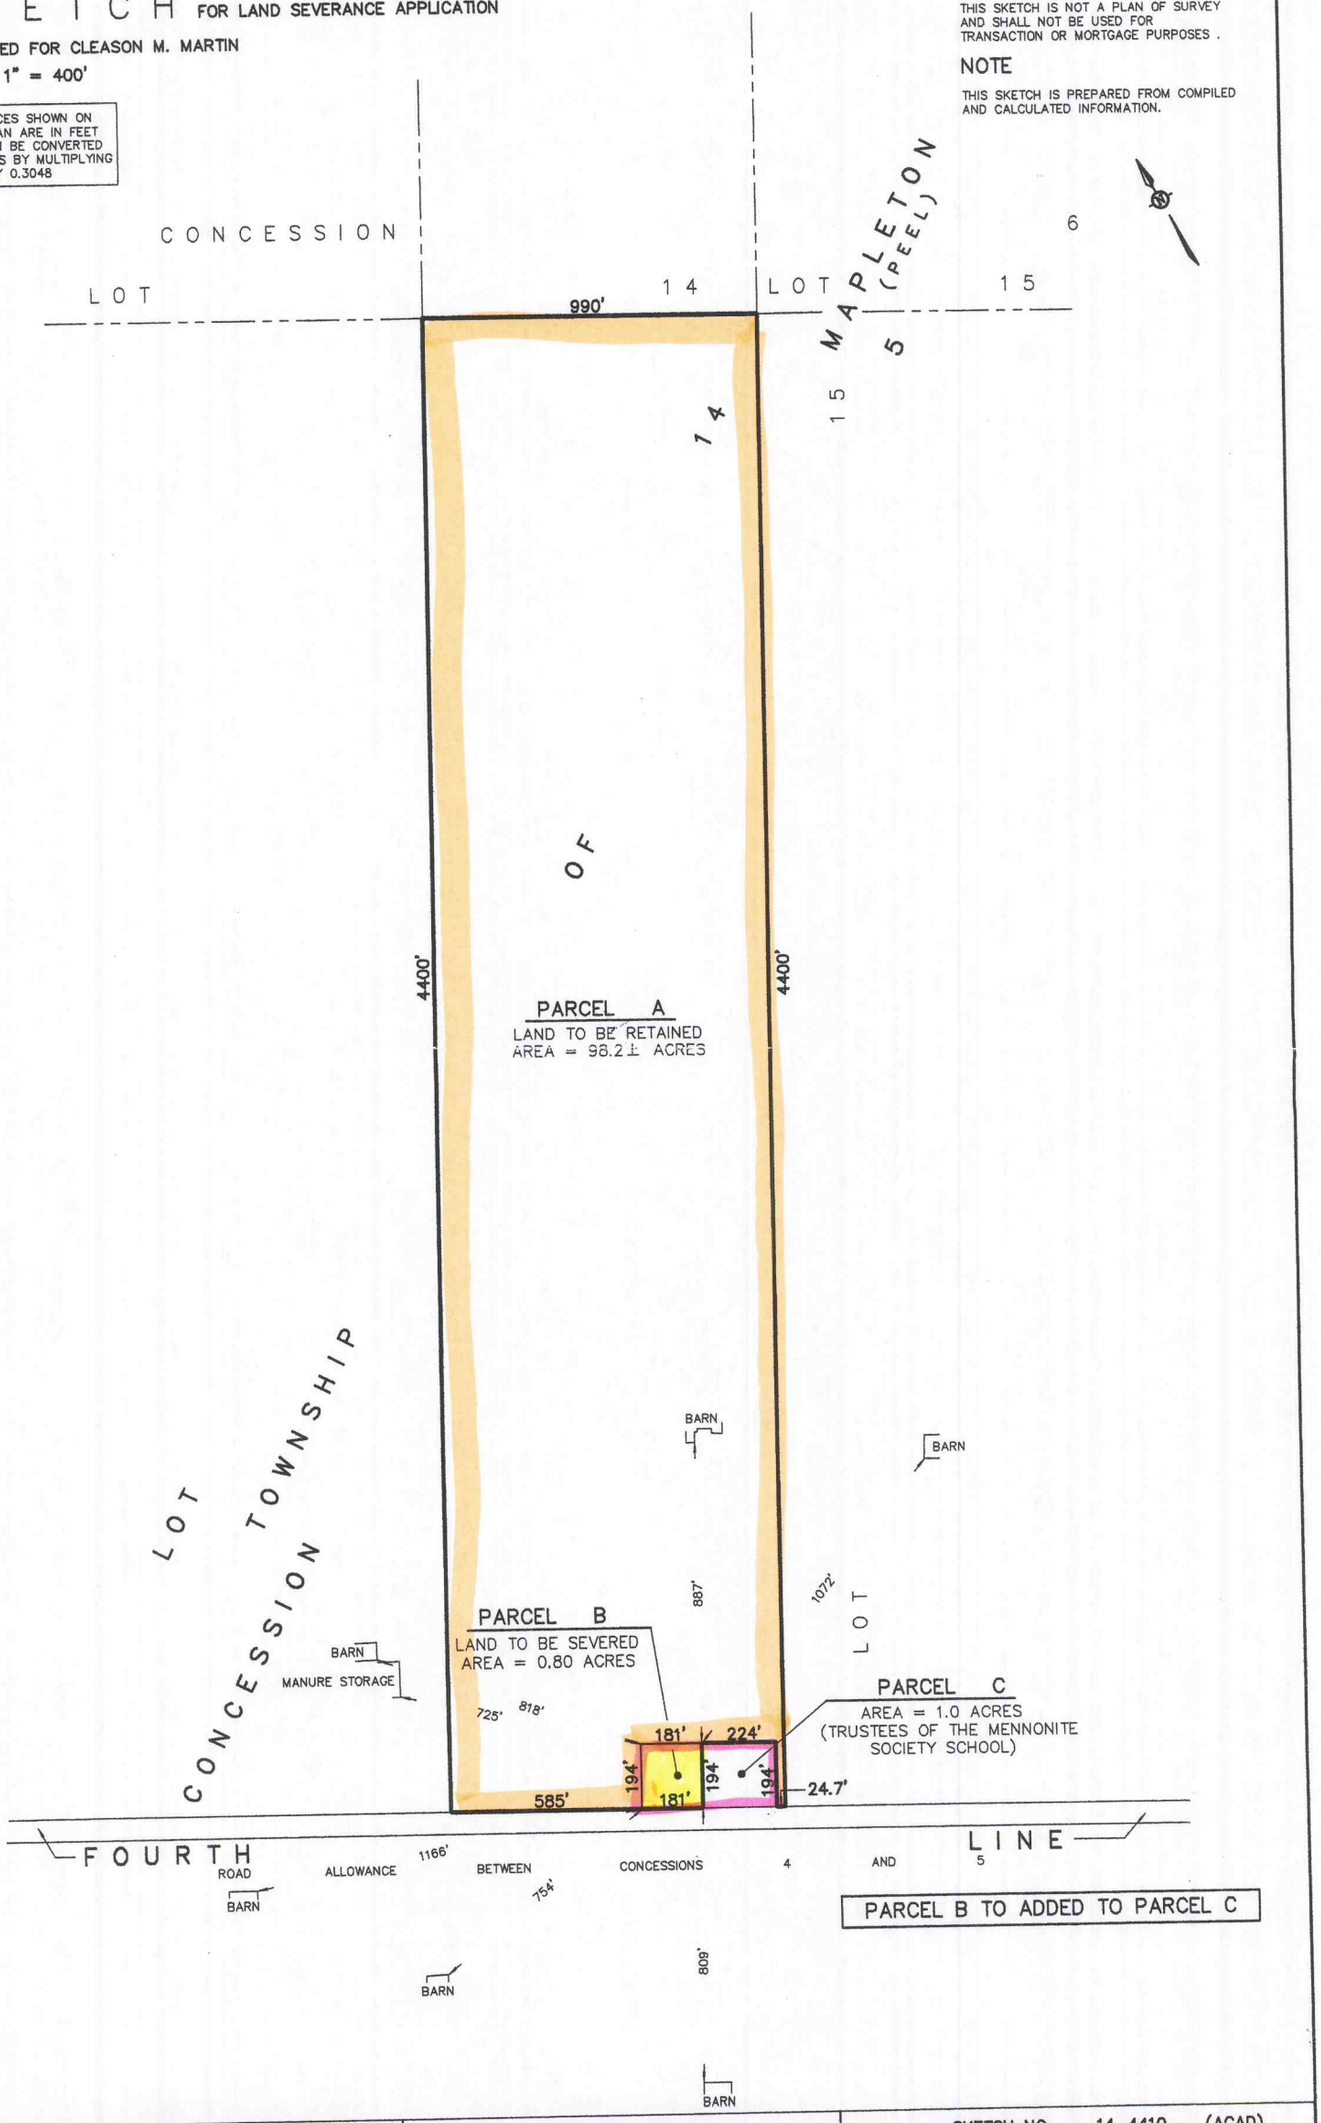


PARCEL B TO ADDED TO PARCEL C

| WAYNE D. TURPEL SURVEYING LIMITED | April 21, 2014 | SKETCH NO. 14-4410 (ACAD) |
|---|---|---|