# COUNTY OF WELLINGTON
# LAND DIVISION

## B100/14 & B101/14

Applicant:
Loupen Investments Ltd.

## Town of Erin

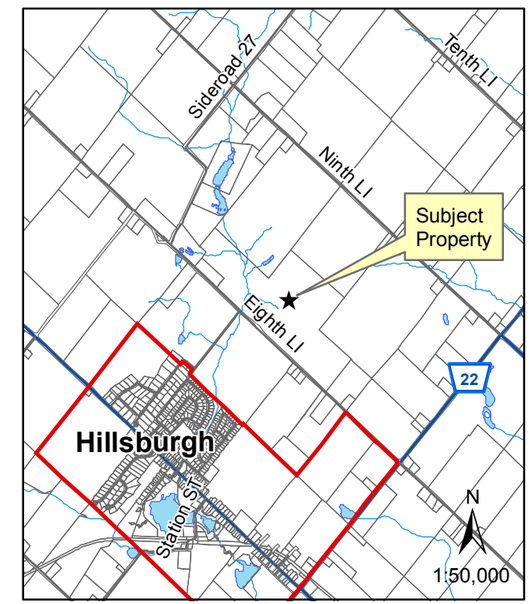


N

0 125 250 500 m

1:8,000

Date: October 1, 2014

File:F:\LIS\Projects_Development Review\Land Division Committee Maps\November 2014\B100-14 to B101-14.mxd

Contour lines are based on 5 meter intervals.

This is not survey data. All rights reserved.
May not be reproduced without permission.

Sources:
County of Wellington Planning and Development Department 2014. Ministry of Natural Resources, Grand River Conservation Authority.
Upper Grand District School Board 2007
INCLUDES MATERIAL ©2014 OF THE QUEEN'S PRINTER FOR ONTARIO. ALL RIGHTS RESERVED
Ortho imagery flown April 2010.

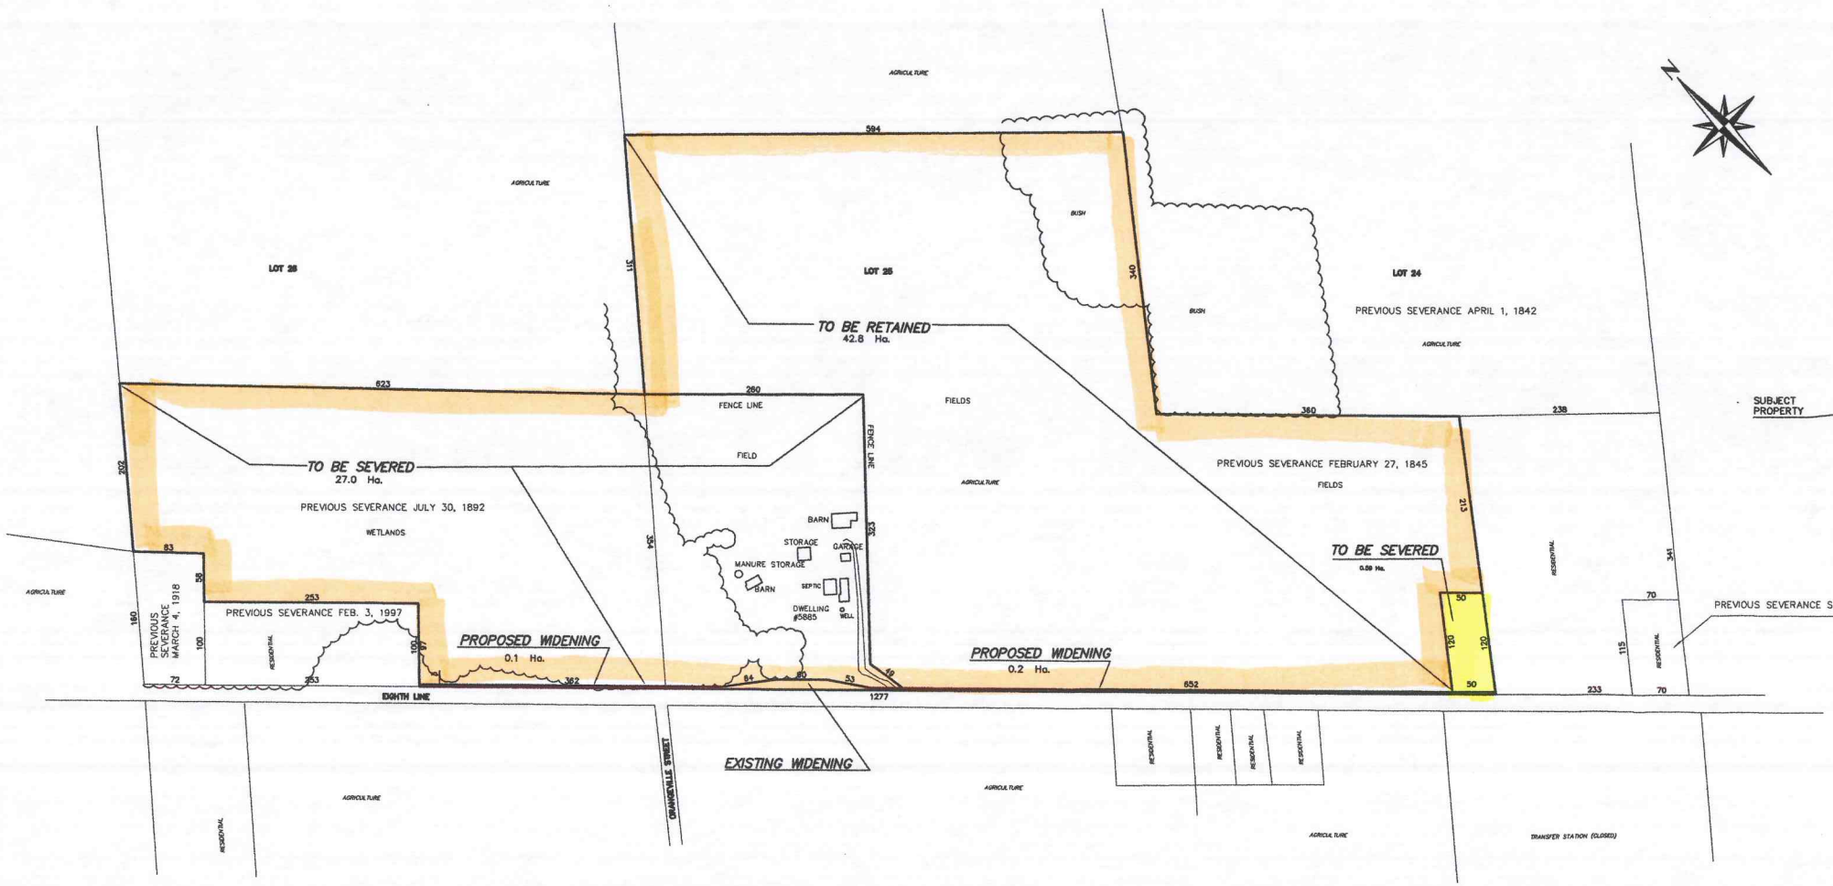


SKETCH FOR SEVERANCE APPLICATION

# PART OF LOTS 24, 25, AND 26
# CONCESSION 9

GEOGRAPHIC TOWNSHIP OF ERIN

## TOWN OF ERIN
## COUNTY OF WELLINGTON

J. R. FINNIE O.L.S.
SCALE: 1:3000 METRIC

0 40 80 120 METRES

**METRIC**

DISTANCES AND COORDINATES SHOWN ON THIS PLAN ARE IN METRES AND CAN BE CONVERTED TO FEET BY DIVIDING BY 0.3048.

**NOTES**

THIS IS NOT A PLAN OF SURVEY AND SHALL ONLY BE USED FOR THE PURPOSE INDICATED IN THE TITLE BLOCK.
AREAS ARE APPROXIMATE AND MUST BE VERIFIED BY FIELD SURVEY.
INFORMATION ON THIS PLAN HAS BEEN COMPILED FROM LAND REGISTRY OFFICE SEARCH, RECORDS OF J. R. FINNIE O.L.S., AND AERIAL PHOTOGRAPHY FROM THE COUNTY OF WELLINGTON.

**KEY MAP**

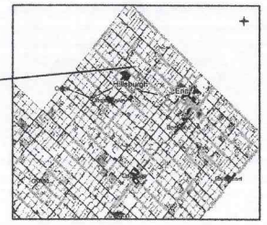


J. R. FINNIE
ONTARIO LAND SURVEYOR
BOX 31, ERIN ON N0B 1T0
PH: (519) 833-2382 FAX: (519) 833-0808
EMAIL: rfinnie@tbnet.on.ca
WWW: jrfinnie.com


DRAWN BY: JF | PROJECT: 14-174OGK1