# COUNTY OF WELLINGTON
# LAND DIVISION

## B92/14

Applicant:
Georgina Brown

## Township of Wellington North
(Mount Forest)

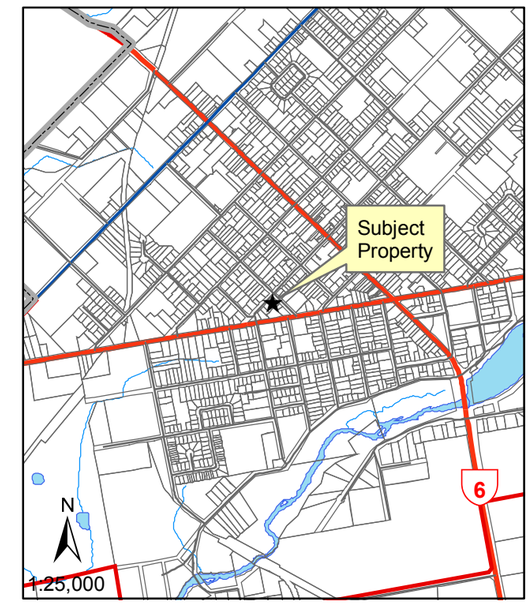


N

0 5 10 20 m

1:400

Date: September 16, 2014

File:F:\LIS\Projects_Development Review\Land Division Committee Maps\November 2014\B92-14.mxd

Contour lines are based on 5 metre intervals.

This is not survey data. All rights reserved.
May not be reproduced without permission.

Sources:
County of Wellington Planning and Development Department 2014. Ministry of Natural Resources, Grand River Conservation Authority.
INCLUDES MATERIAL ©2014 OF THE QUEEN'S PRINTER FOR ONTARIO. ALL RIGHTS RESERVED
Ortho imagery flown April 2010.

7

# PLAN OF SURVEY

## PART OF LOTS 13 & 14 West of Normanby St.

## TOWN OF MOUNT FOREST

## COUNTY OF WELLINGTON

SCALE: 1" = 20'

24681 P

RETAINED

SEURED

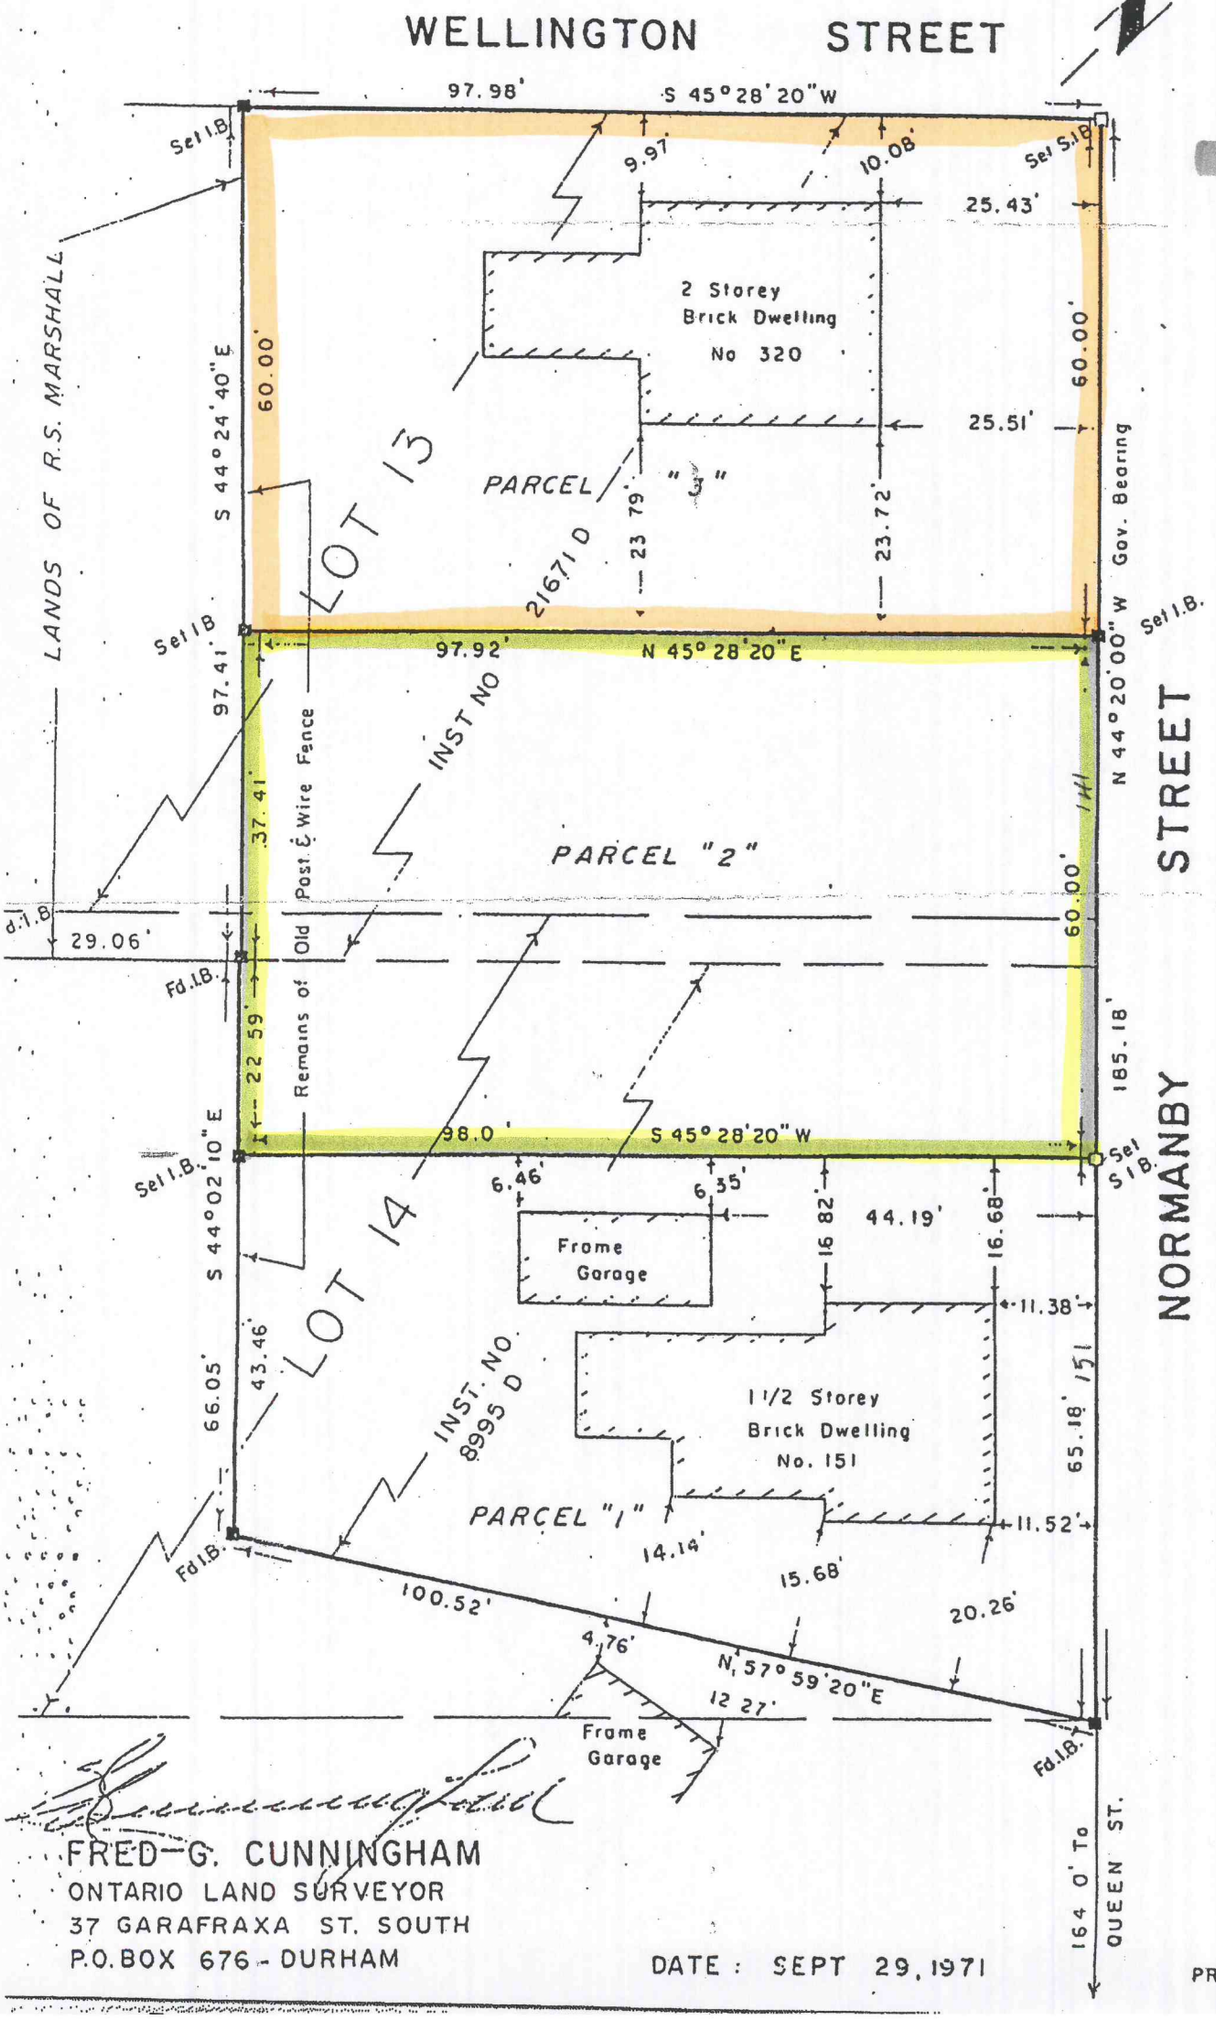


FRED G. CUNNINGHAM
ONTARIO LAND SURVEYOR
37 GARAFRAXA ST. SOUTH
P.O. BOX 676 - DURHAM

DATE: SEPT 29, 1971

PROJECT: 71-