# COUNTY OF WELLINGTON
# LAND DIVISION

## B104/14

Applicant:
C & C Nestco Corporation

## Town of Erin

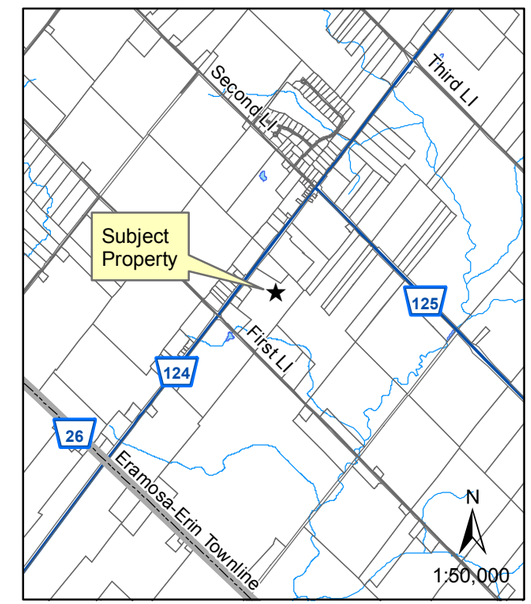


N

0 75 150 300 m

1:4,000

Date: October 1, 2014

File:F:\LIS\Projects_Development Review\Land Division Committee Maps\November 2014\B104-14.mxd

Contour lines are based on 5 metre intervals.

This is not survey data. All rights reserved.
May not be reproduced without permission.

Sources:
County of Wellington Planning and Development Department 2014. Ministry of Natural Resources, Grand River Conservation Authority.
INCLUDES MATERIAL ©2014 OF THE QUEEN'S PRINTER FOR ONTARIO. ALL RIGHTS RESERVED
Ortho imagery flown April 2010.

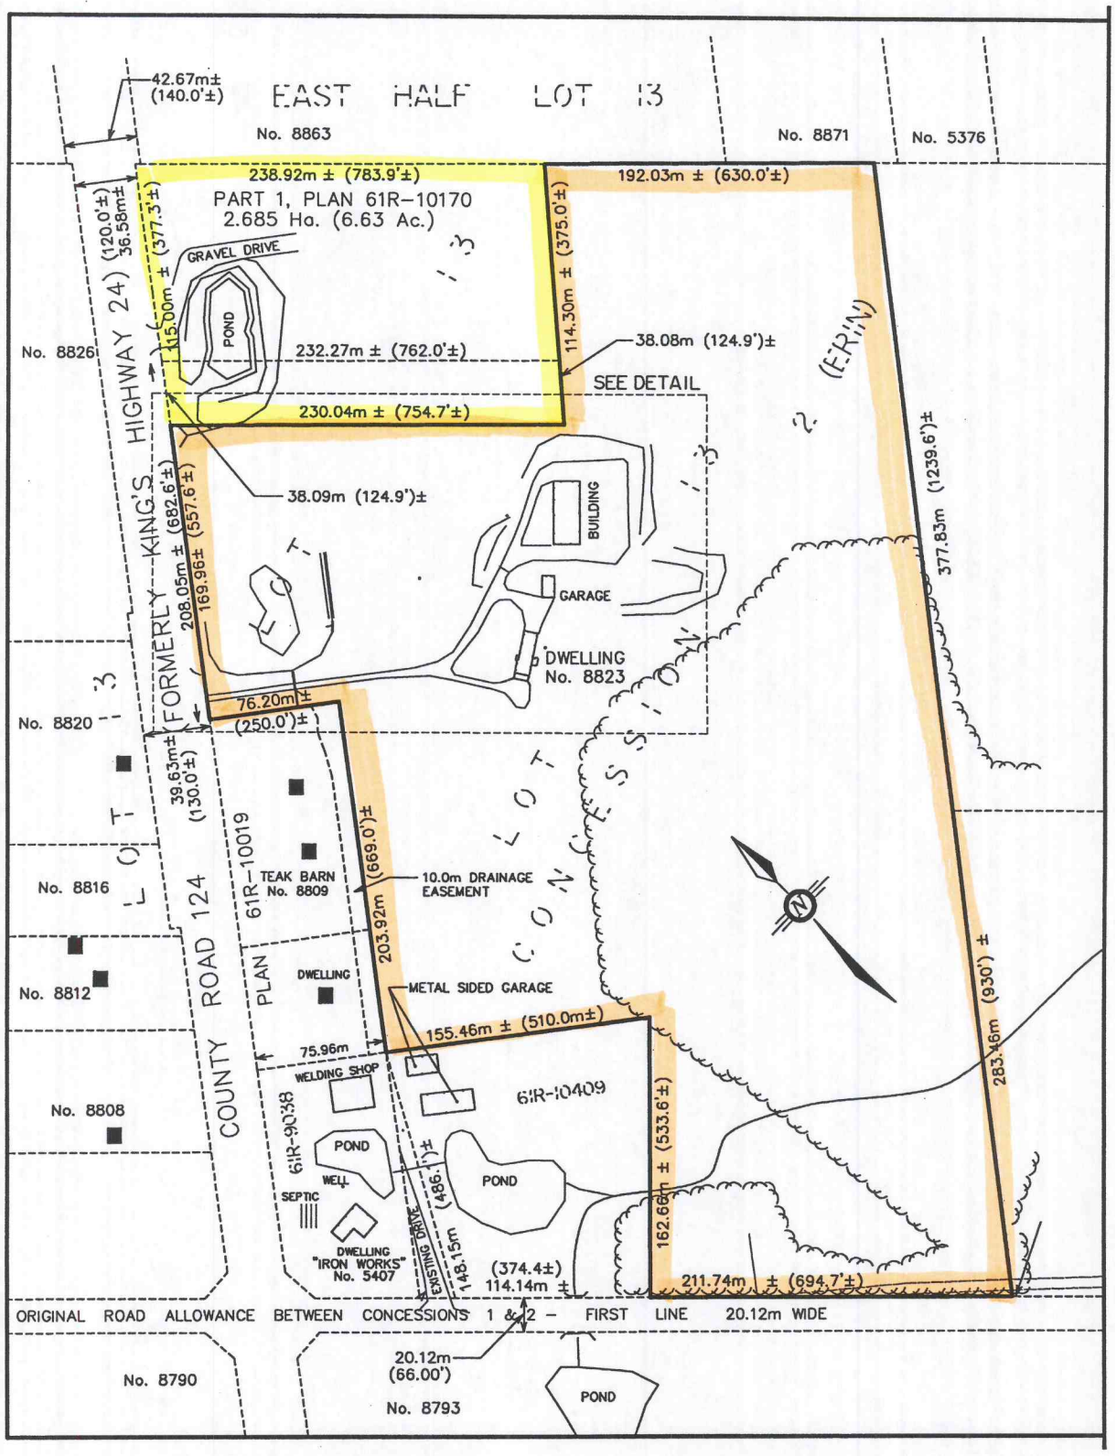
EAST HALF LOT 13
42.67m±
(140.0'±)
No. 8863
No. 8871
No. 5376
238.92m ± (783.9'±)
192.03m ± (630.0'±)
PART 1, PLAN 61R-10170
2.685 Ha. (6.63 Ac.)
GRAVEL DRIVE
POND
115.00m ± (377.3'±)
36.58m±
(120.0'±)
114.30m ± (375.0'±)
38.08m (124.9')±
SEE DETAIL
No. 8826
232.27m ± (762.0'±)
230.04m ± (754.7'±)
38.09m (124.9')±
BUILDING
GARAGE
DWELLING
No. 8823
208.05m ± (682.6'±)
169.96± (557.6'±)
377.83m (1239.6')±
76.20m±
(250.0')±
No. 8820
39.63m±
(130.0'±)
FORMERLY KING'S HIGHWAY 24
COUNTY ROAD 124
PLAN 61R-10019
TEAK BARN
No. 8809
No. 8816
203.92m (669.0')±
10.0m DRAINAGE
EASEMENT
DWELLING
No. 8812
METAL SIDED GARAGE
155.46m ± (510.0m±)
75.96m
WELDING SHOP
61R-10409
No. 8808
61R-9038
POND
WELL
SEPTIC
DWELLING
"IRON WORKS"
No. 5407
EXISTING DRIVE
148.15m (486.1')±
(374.4±)
114.14m ±
162.66m ± (533.6'±)
211.74m ± (694.7'±)
283.46m (930') ±
ORIGINAL ROAD ALLOWANCE BETWEEN CONCESSIONS 1 & 2 – FIRST LINE 20.12m WIDE
20.12m
(66.00')
No. 8790
No. 8793
POND