TOWNSHIP OF CENTRE WELLINGTON
(GEOGRAPHIC TOWNSHIP OF NICHOL)
COUNTY OF WELLINGTON

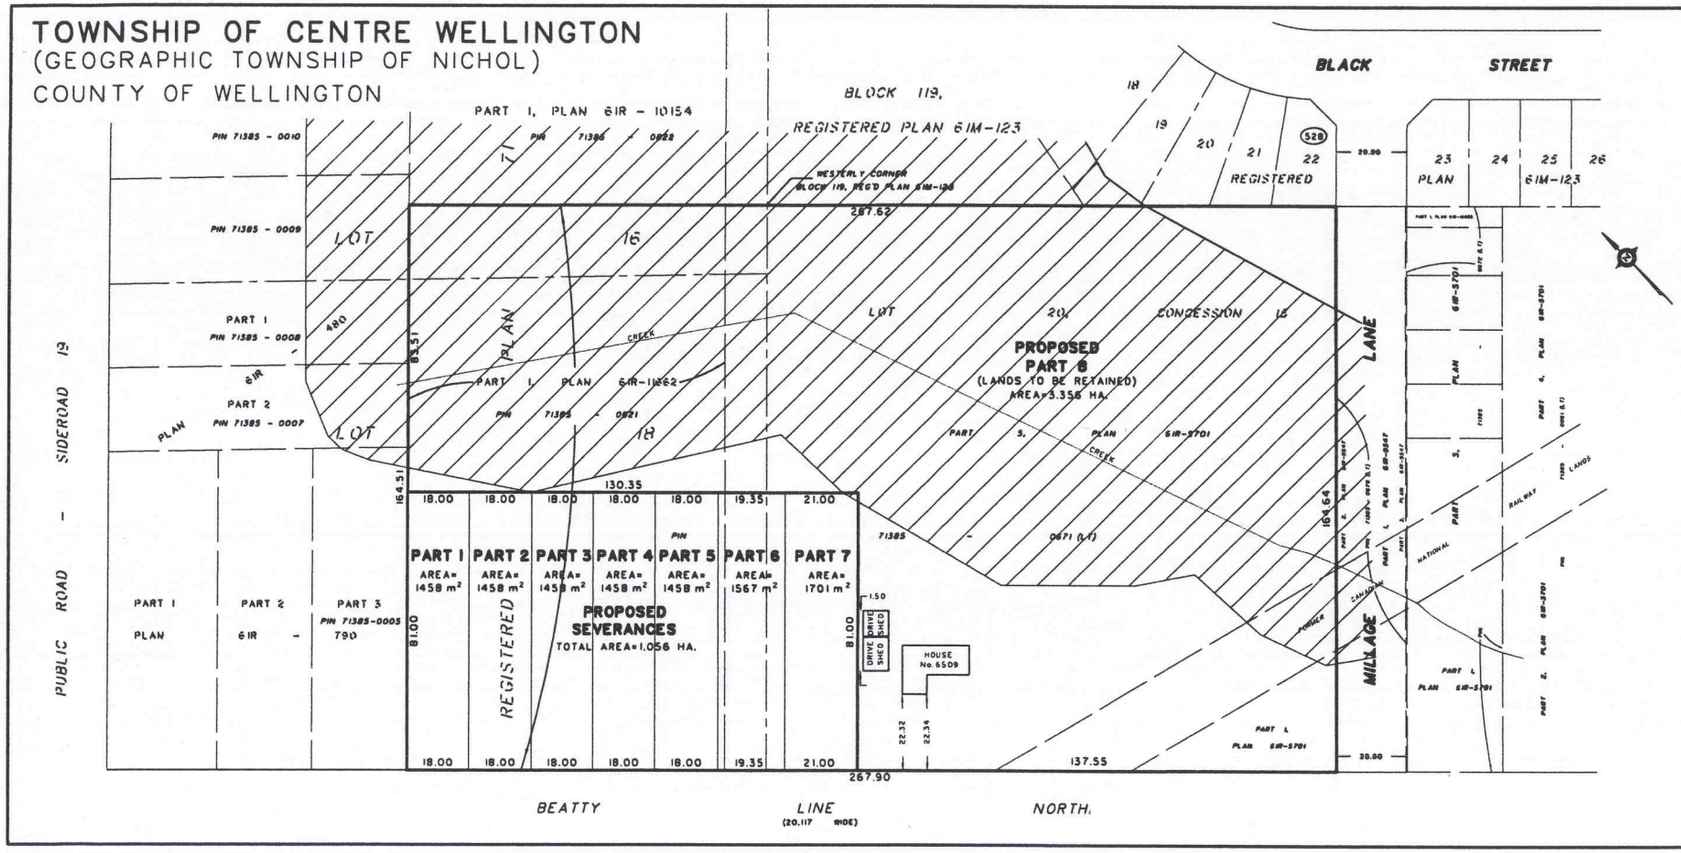

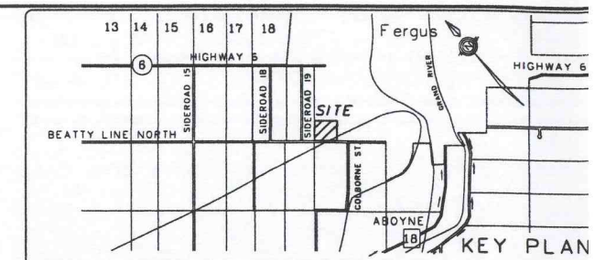

SKETCH

PREPARED FOR SEVERANCE APPLICATIONS

SCALE 1 : 1000 (0 20 40 60 80 METRES)

METRIC: DISTANCES SHOWN ON THIS PLAN ARE IN METRES AND CAN BE CONVERTED TO FEET BY DIVIDING BY 0.3048

CAUTION : THIS IS NOT A PLAN OF SURVEY AND SHALL NOT BE USED EXCEPT FOR THE PURPOSE INDICATED IN THE TITLE BLOCK.

NOTE:

1. THIS PLAN IS COMPILED FROM REGISTRY OFFICE RECORDS AND IS SUBJECT TO AN UP-TO-DATE FIELD SURVEY.

DENOTES GRCA FLOODPLAIN

THIS SKETCH WAS PREPARED FOR KEATING CONSTRUCTION AND THE UNDERSIGNED ACCEPTS NO RESPONSIBILITY FOR USE BY OTHER PARTIES.

KERRY F. HILLIS
ONTARIO LAND SURVEYOR

© COPYRIGHT 2013: REPRODUCTION, DISTRIBUTION OR ALTERATION OF THIS PLAN, IN WHOLE OR IN PART, WITHOUT THE WRITTEN PERMISSION OF BLACK, SHOEMAKER, ROBINSON & DONALDSON LIMITED IS STRICTLY PROHIBITED

BLACK, SHOEMAKER, ROBINSON & DONALDSON LIMITED
WWW.BSRD.COM
BSR&D Ontario Land Surveyors Urban and Rural Planners
351 Speedvale Avenue West
Guelph, Ontario N1H 1C6
FAX: (519) 822-1220
TEL: (519) 822-4031

DATE: MARCH 1, 2013	KS	PROJECT 12-9332-5