COUNTY OF WELLINGTON
LAND DIVISION

B27/13

APPLICANT: Richard Harris & Sonja Noone

Town of Minto

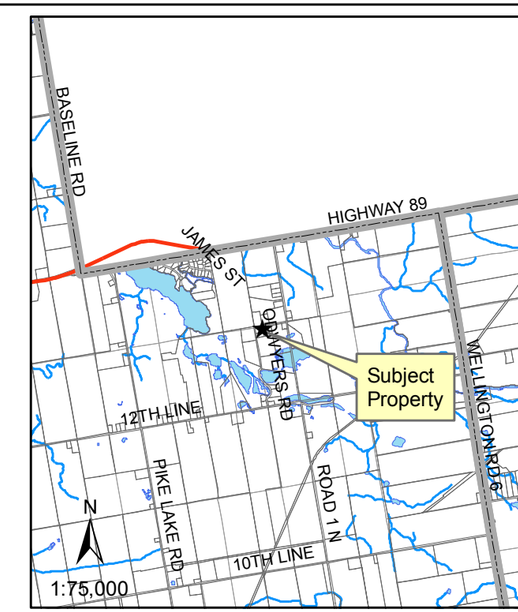

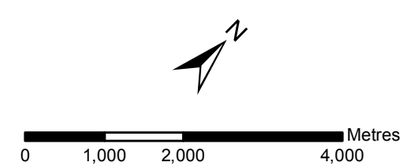

Date Prepared: April 18, 2013

File: F:DevelopmentReview\ConsentsMapping\2013\April\B27-13.mxd

This is not survey data. All rights reserved.
May not be reproduced without permission.

Sources:
County of Wellington Planning and Development Department 2013. Ministry of Natural Resources, Grand River Conservation Authority.
Upper Grand District School Board 2007
INCLUDES MATERIAL ©2013 OF THE QUEEN'S PRINTER FOR ONTARIO. ALL RIGHTS RESERVED
Ortho imagery flown April 2010.

SCALE: 1 Inch = 100 Feet

0 50 100 150 Feet

SKETCH SHOWING PROPOSED SEVERANCE OF PART OF LOT 6 CONCESSION 13

GEOGRAPHIC TOWNSHIP OF MINTO
TOWN OF MINTO
COUNTY OF WELLINGTON
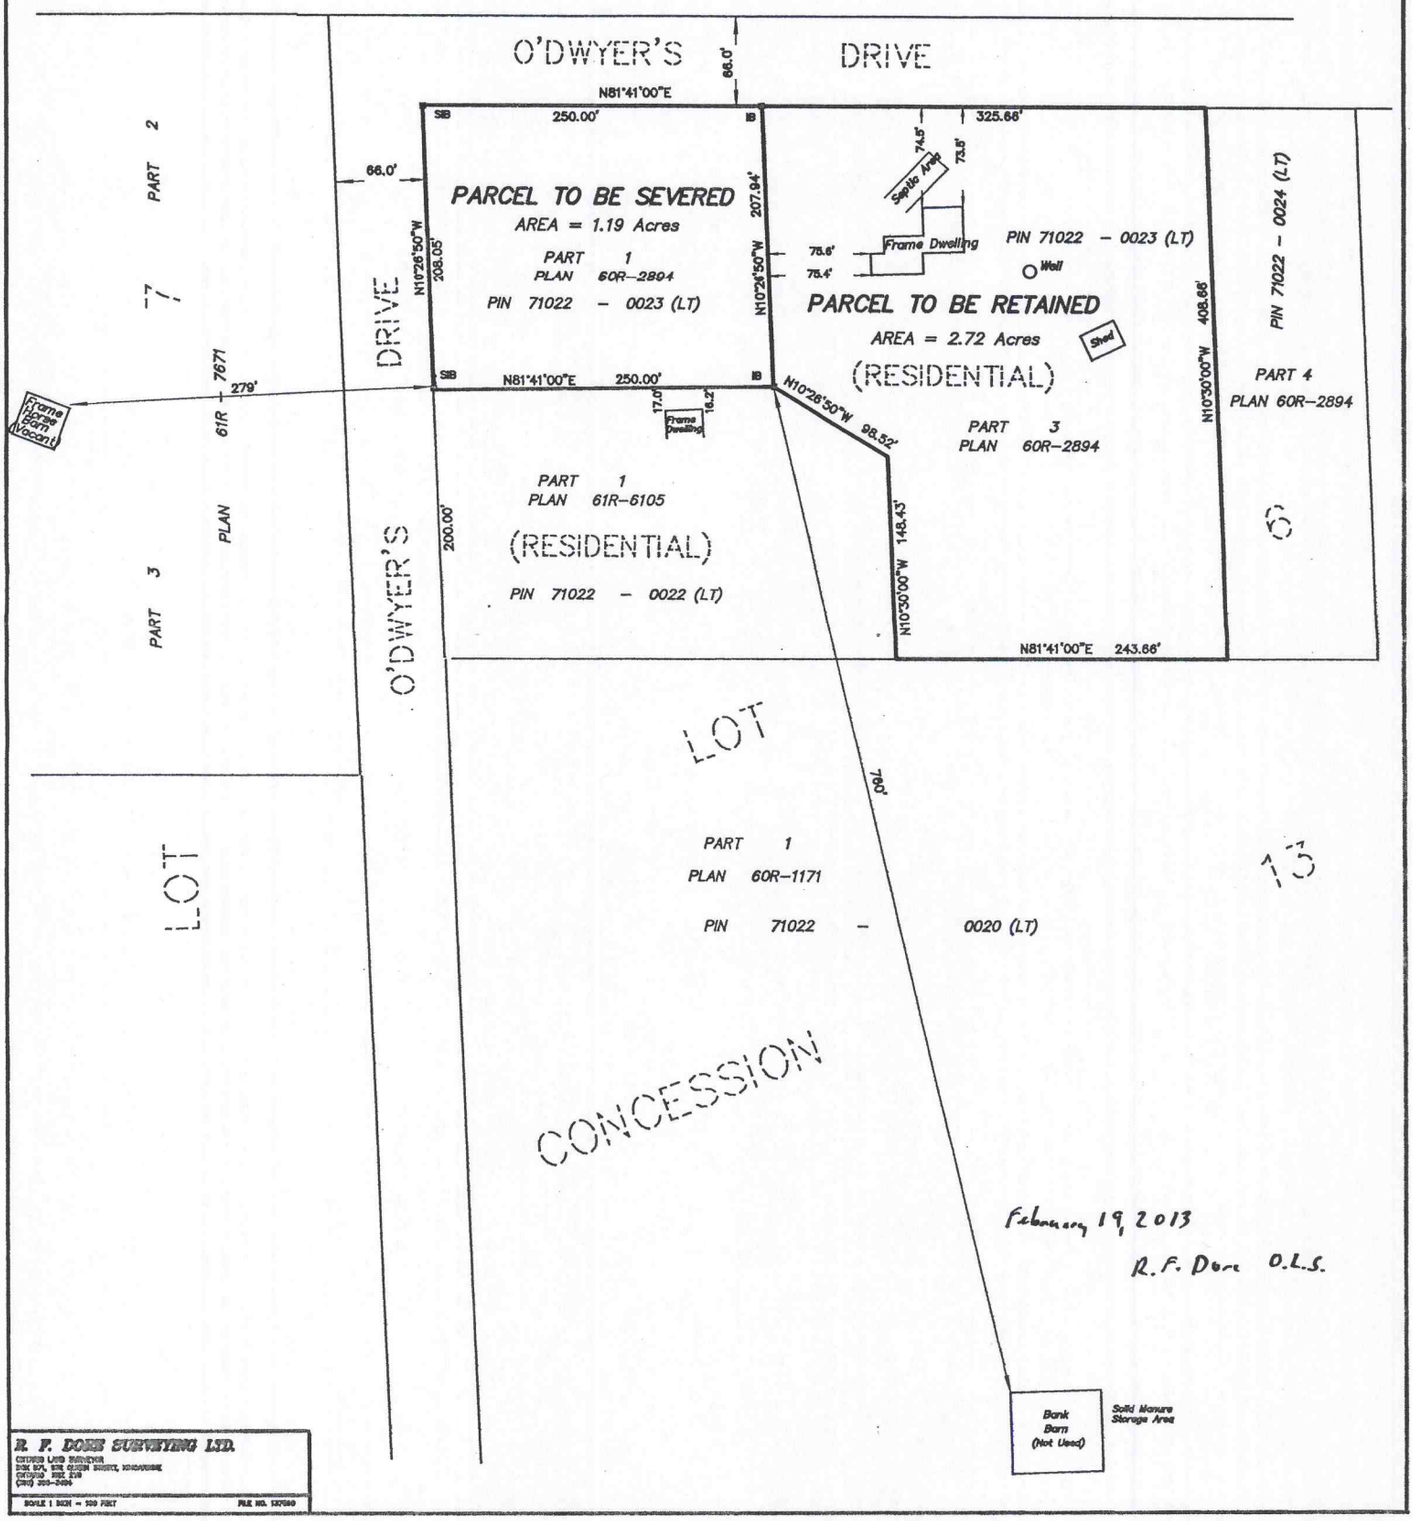
R. F. DORE, SURVEYING LTD.