COUNTY OF WELLINGTON
LAND DIVISION

B24/13

APPLICANT: Hewson Family Investments Ltd.

Township of Wellington North

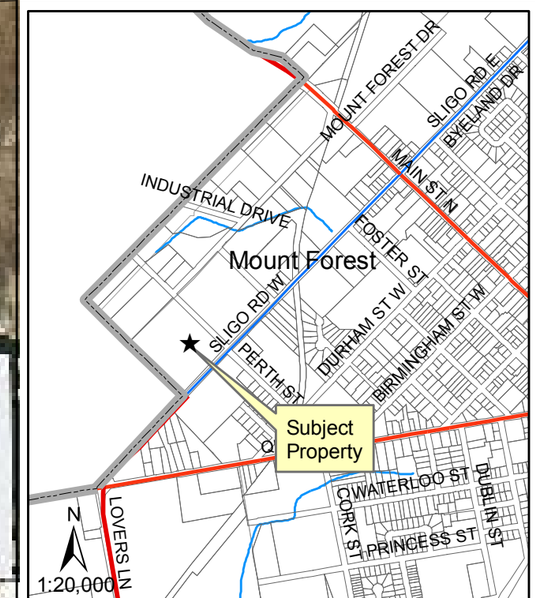

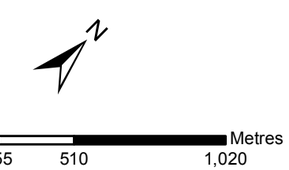

Date Prepared: April 19, 2013

File: F:DevelopmentReview\ConsentsMapping\2013\April\B24-13.mxd

This is not survey data. All rights reserved.
May not be reproduced without permission.

Sources:
County of Wellington Planning and Development Department 2013. Ministry of Natural Resources, Grand River Conservation Authority.
Upper Grand District School Board 2007
INCLUDES MATERIAL ©2013 OF THE QUEEN'S PRINTER FOR ONTARIO. ALL RIGHTS RESERVED
Ortho imagery flown April 2010.

The Corporation of the County of Wellington

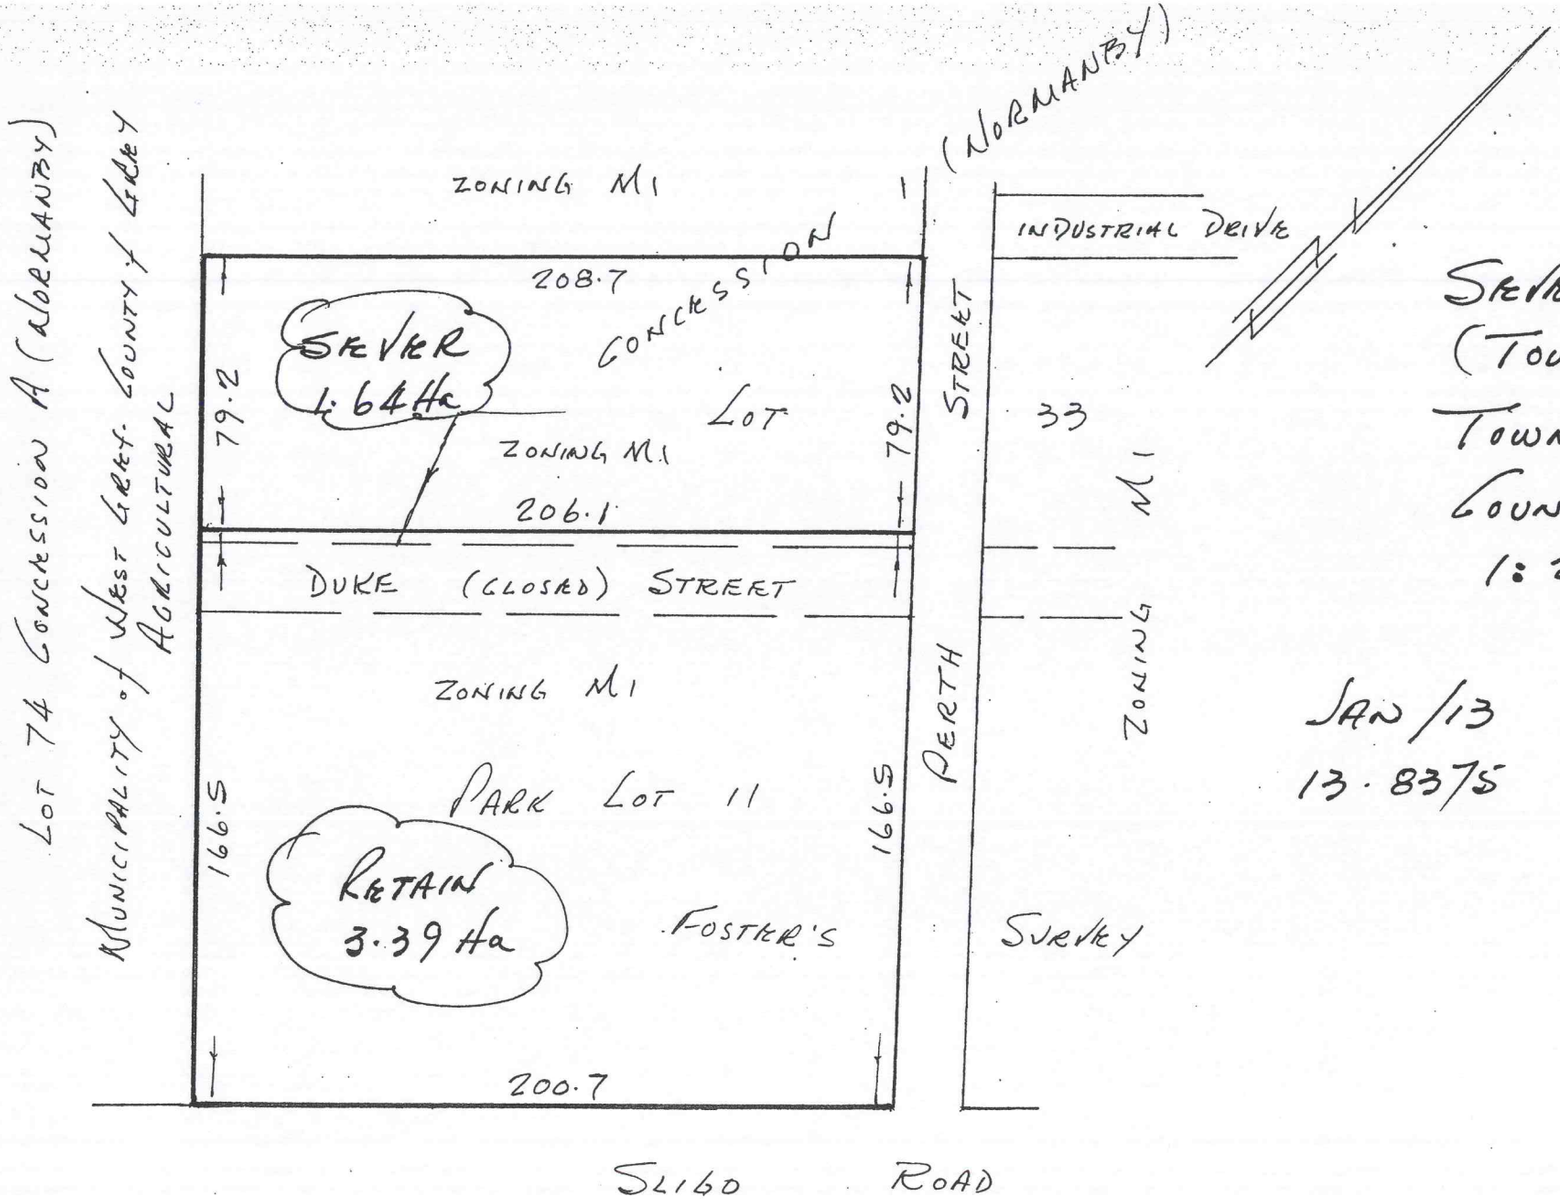

SEVERANCE SKETCH IN THE
(TOWN OF MOUNT FOREST)
TOWNSHIP OF WELLINGTON NORTH
COUNTY OF WELLINGTON
1:2000

JAN/13
13.8375

ALEX R. WILSON SURVEYING INC
MOUNT FOREST
519 323 2451

B24/13- Hewson