COUNTY OF WELLINGTON
LAND DIVISION

B59/14

Applicants:
Martin Abell

Town of Erin

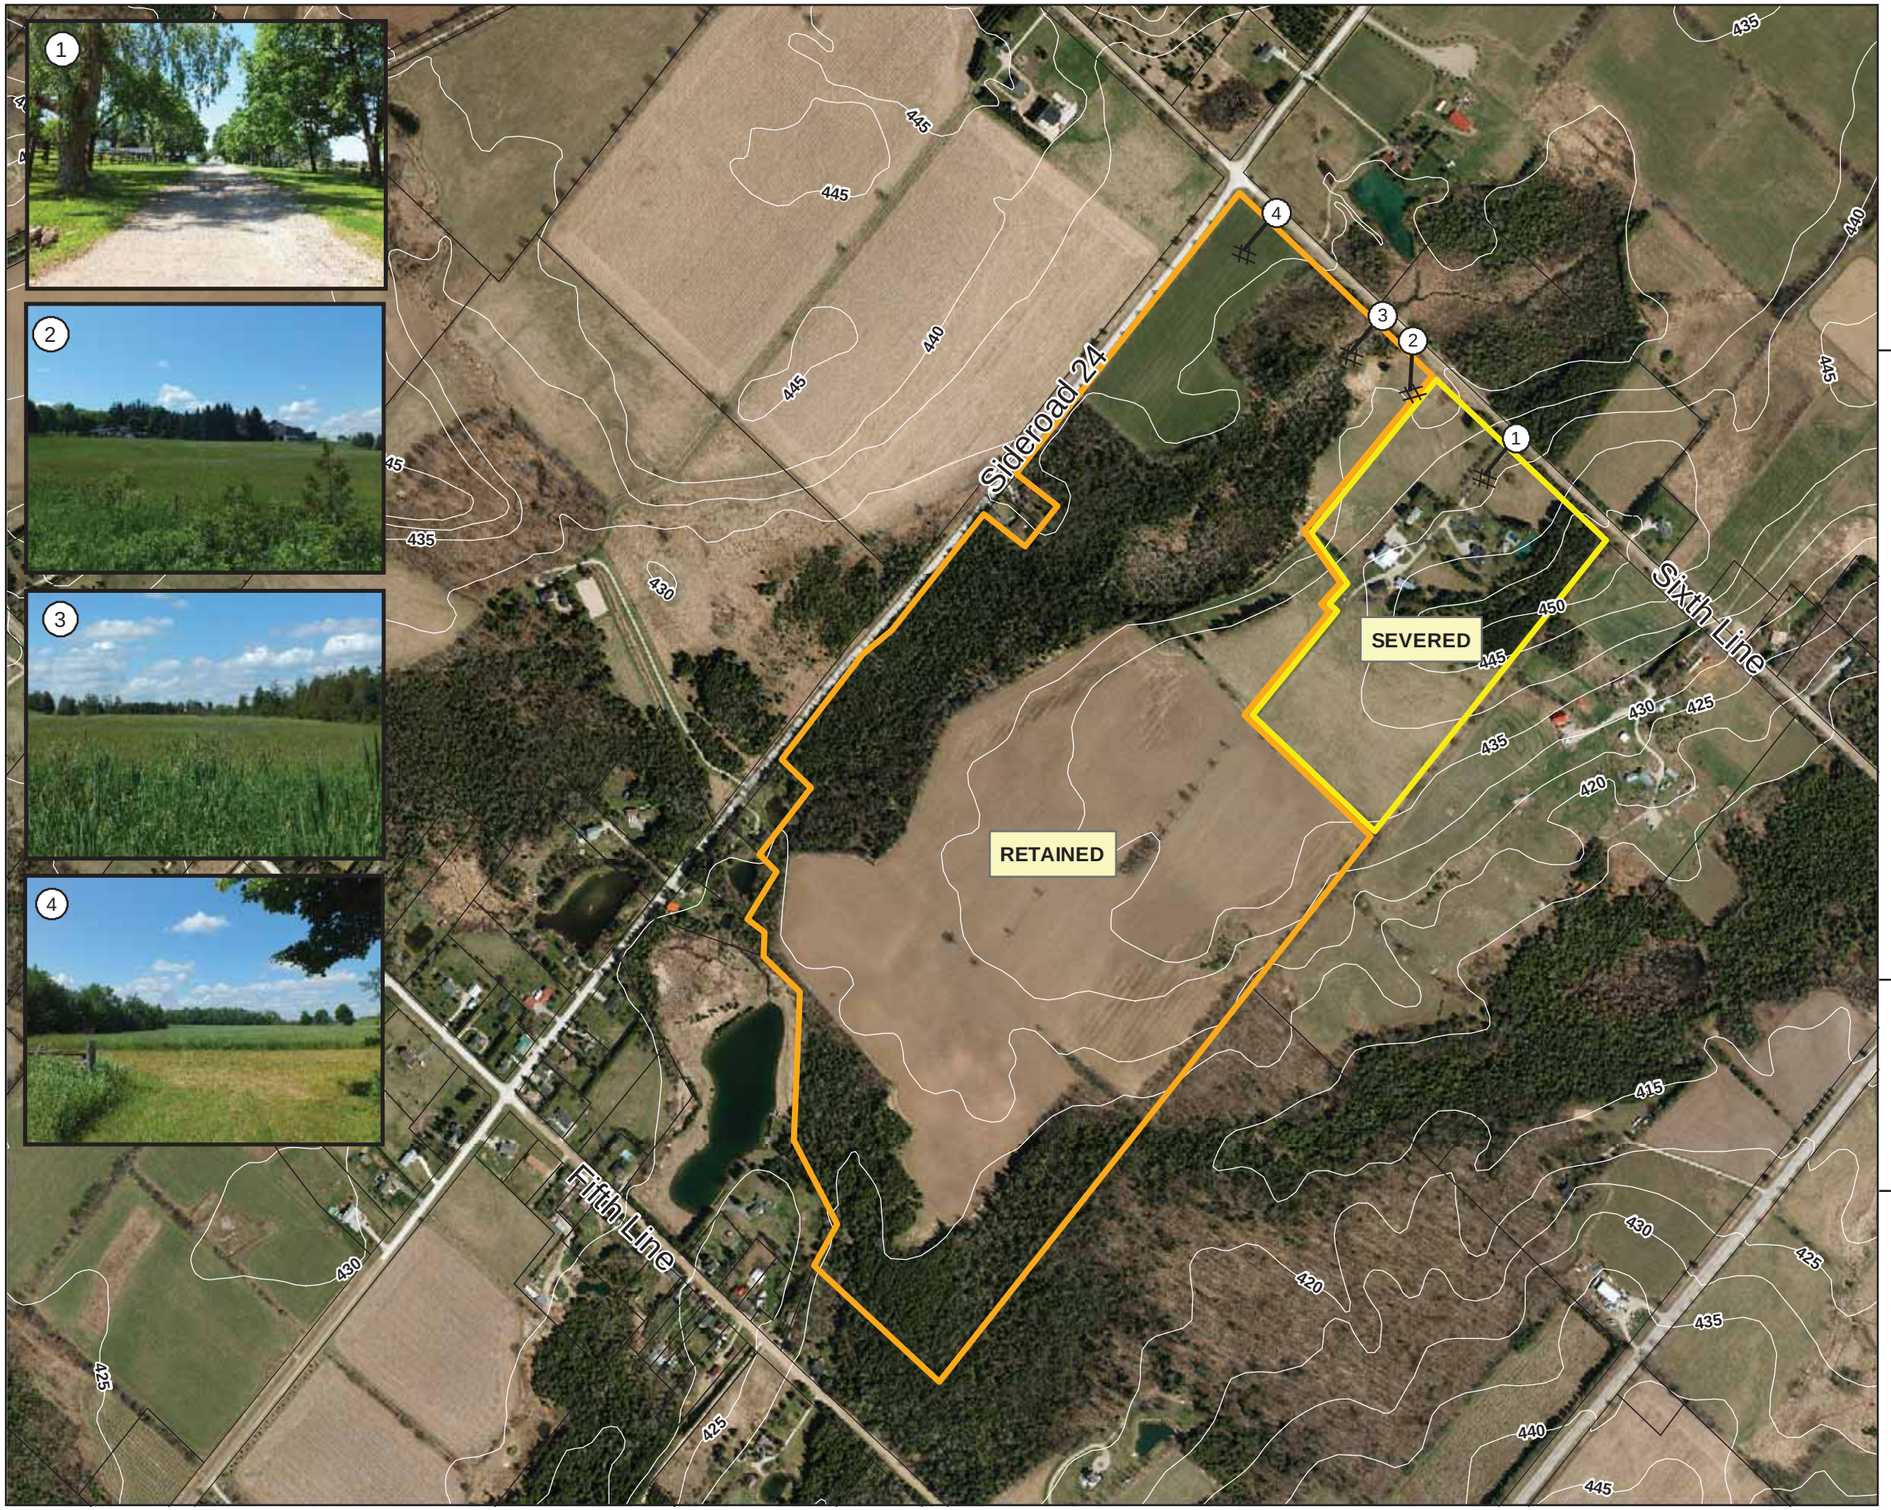

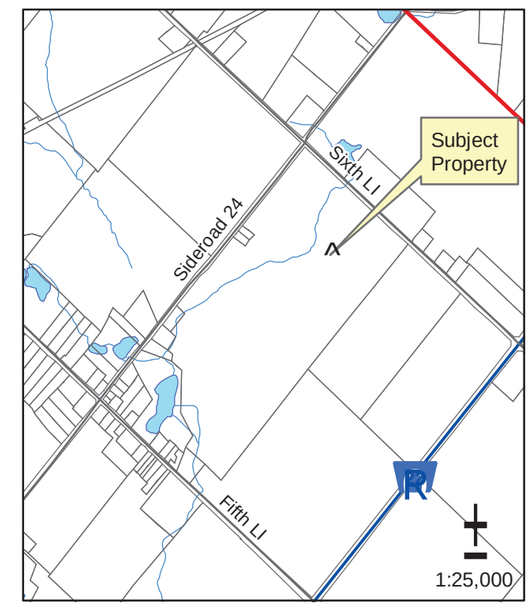

0 380 760 1,520 m

1:7,000

Date June 12, 2014

File:F:\LIS\Projects_Development Review\Land Division Committee Maps\July 2014\B59-14.mxd

Contour lines are based on 5 meter intervals.

This is not survey data. All rights reserved.
May not be reproduced without permission.

Sources:
County of Wellington Planning and Development Department 2013. Ministry of Natural Resources, Grand River Conservation Authority.
Upper Grand District School Board 2007
INCLUDES MATERIAL ©2013 OF THE QUEEN'S PRINTER FOR ONTARIO. ALL RIGHTS RESERVED
Ortho imagery flown April 2010.

SKETCH FOR SEVERANCE APPLICATION
PART OF LOT 24, CONCESSION 6

GEOGRAPHIC TOWNSHIP OF ERIN

TOWN OF ERIN
COUNTY OF WELLINGTON

J. R. FINNIE O.L.S.

SCALE 1:4000 METRIC

0 40 80 120 160 METRES

METRIC

DISTANCES SHOWN ON THIS PLAN ARE IN METRES AND CAN BE CONVERTED TO FEET BY DIVIDING BY 0.3048.

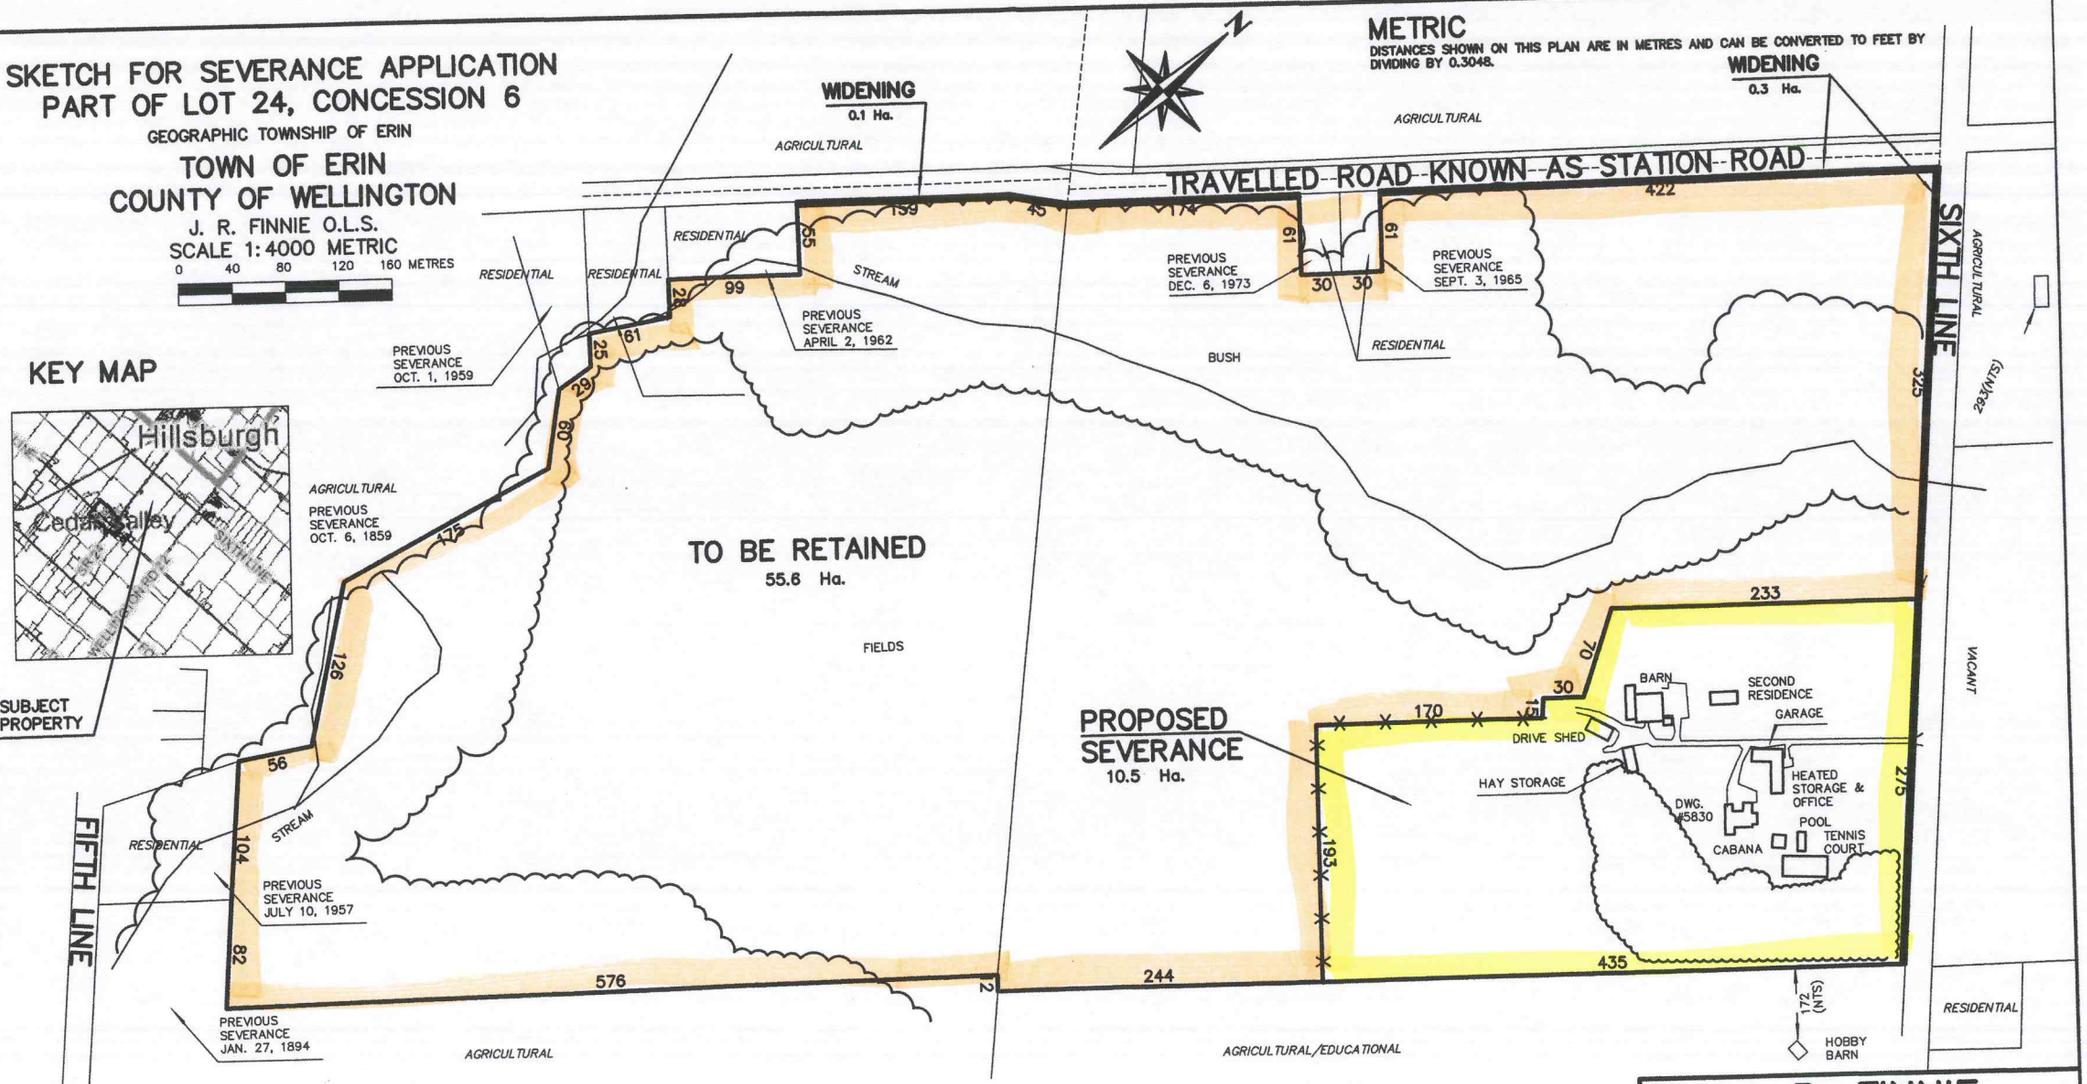

KEY MAP

SUBJECT PROPERTY

NOTES

INFORMATION ON THIS PLAN HAS BEEN COMPILED FROM REGISTRY OFFICE RECORDS, COUNTY OF WELLINGTON AERIAL PHOTOGRAPHY AND FIELD SURVEY AND NOTES BY J. R. FINNIE O.L.S.

NTS DENOTES NOT TO SCALE

CON DENOTES CONCESSION

CAUTION

THIS IS NOT A PLAN OF SURVEY AND SHALL ONLY BE USED FOR THE PURPOSE INDICATED IN THE TITLE BLOCK.

J. R. FINNIE

ONTARIO LAND SURVEYOR

BOX 31, ERIN ON NOB 1T0

PH (519) 833-2380 FAX (519) 833-0208

EMAIL : rfinnie @jrfinnie.com

www.jrfinnie.com

DRAWN BY: jrf

PROJECT: 14-1722skt