COUNTY OF WELLINGTON
LAND DIVISION

B80/14

Applicant:
Pauline Giles

Township of Centre Wellington

(West Garafraxa)

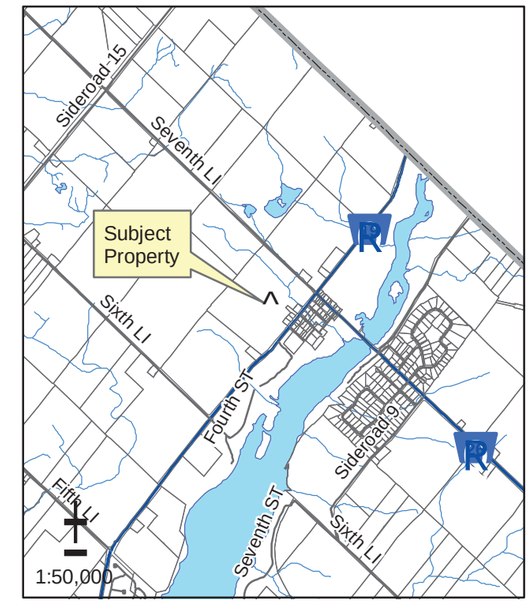

0 750 1,500 3,000 m

1:4,000

Date July 22, 2014

File:F:\LIS\Projects_Development Review\Land Division Committee Maps\September 2014\B80-14.mxd

Contour lines are based on 5 meter intervals.

This is not survey data. All rights reserved.
May not be reproduced without permission.

Sources:
County of Wellington Planning and Development Department 2013. Ministry of Natural Resources, Grand River Conservation Authority.
Upper Grand District School Board 2007
INCLUDES MATERIAL ©2013 OF THE QUEEN'S PRINTER FOR ONTARIO. ALL RIGHTS RESERVED
Ortho imagery flown April 2010.

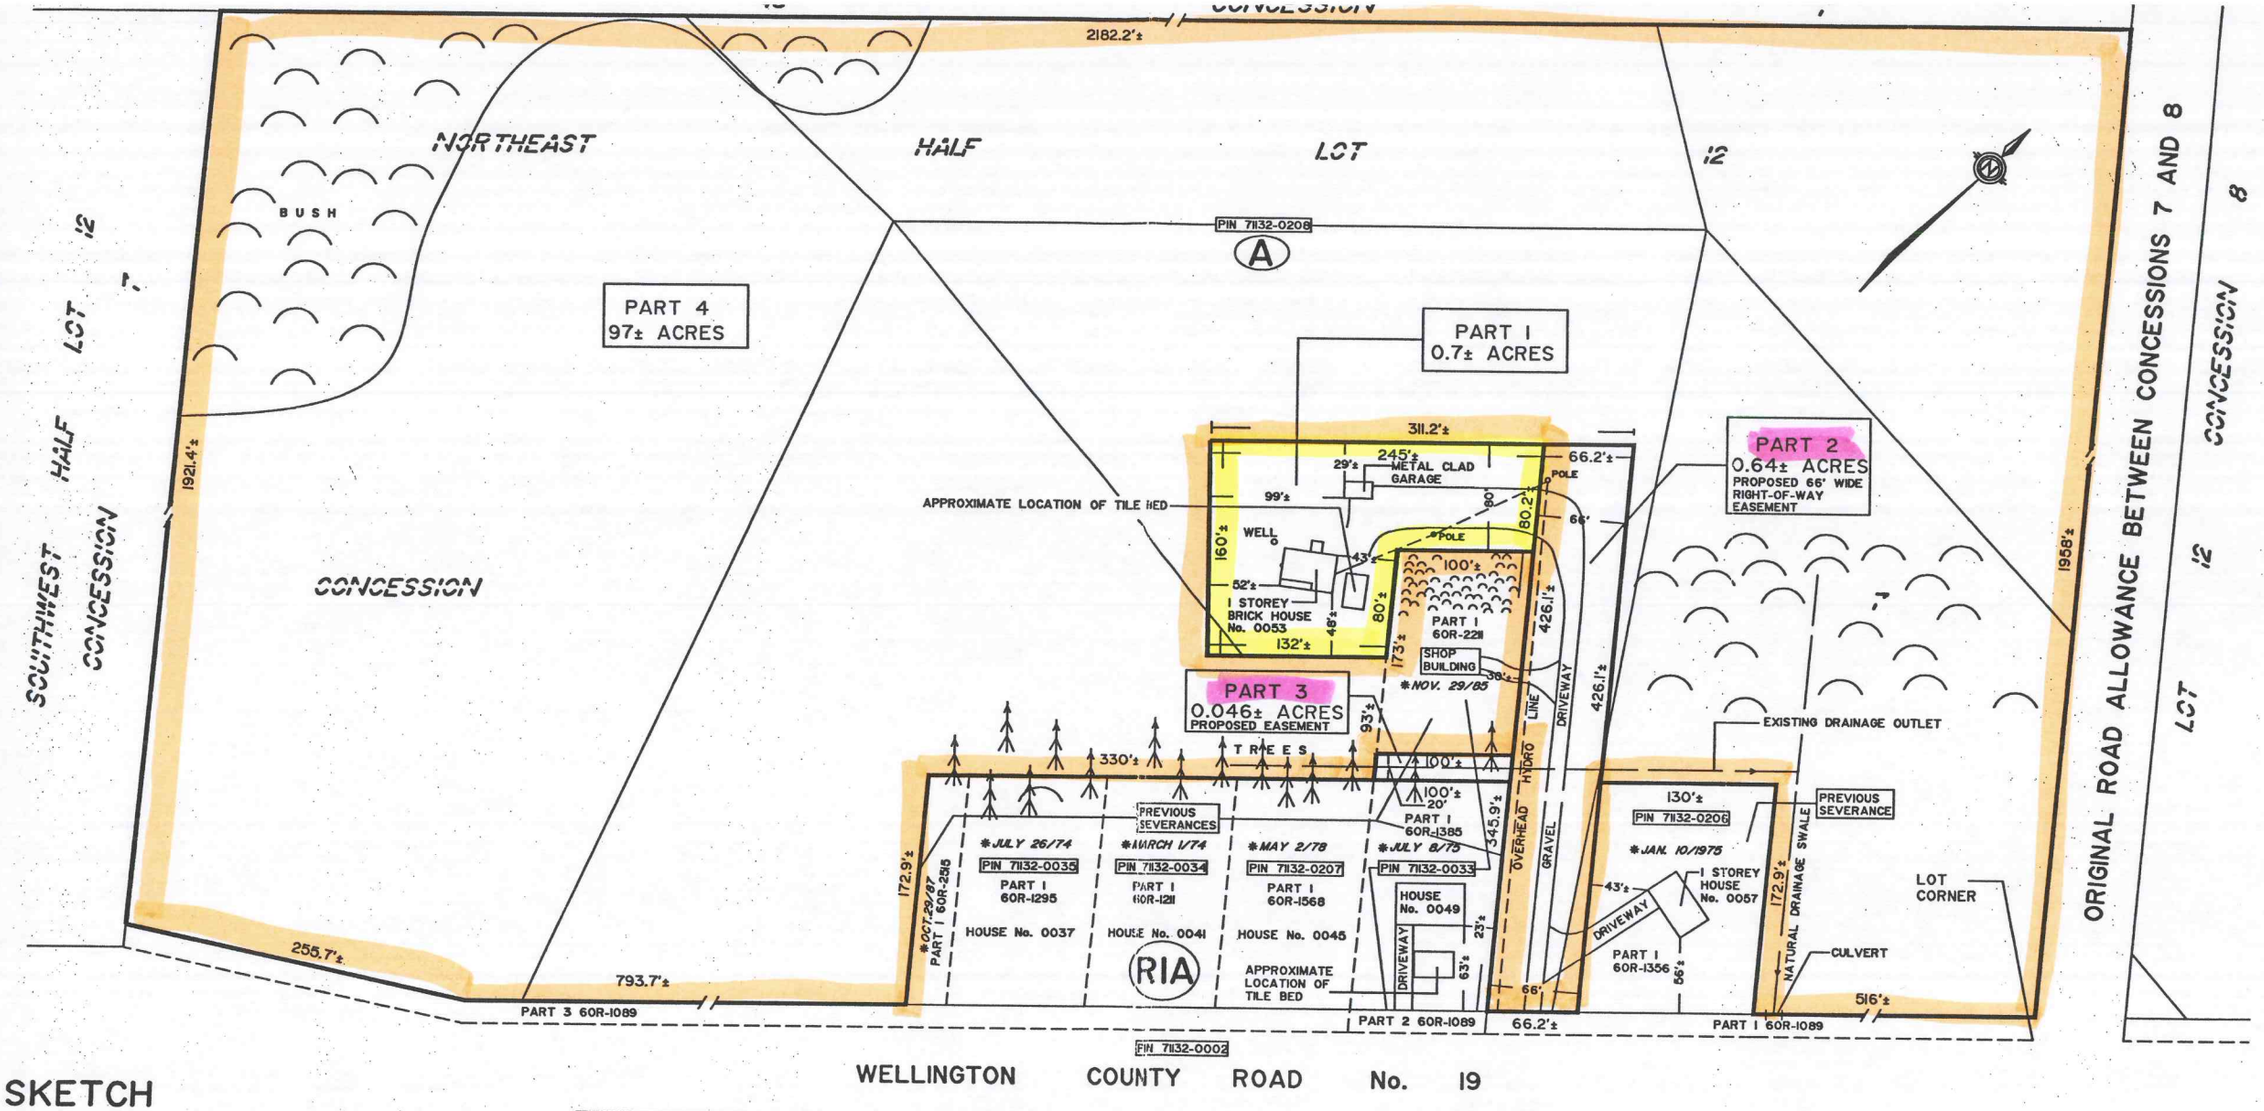

SKETCH
OF PART OF THE NORTHEAST HALF OF LOT 12, CONCESSION 7
TOWNSHIP OF CENTRE WELLINGTON
(FORMERLY MUNICIPAL TOWNSHIP OF WEST GARAFRAXA)
COUNTY OF WELLINGTON

SCALE : 1 INCH = 100 FEET
DEREK GIBSON GRAHAM
PROFESSIONAL SURVEYOR
THIS IS NOT A PLAN OF SURVEY

* DENOTES DATE OF FIRST TRANSFER

ALL DIMENSIONS SUBJECT TO FINAL FIELD SURVEY
ALL DIMENSIONS APPROXIMATE AND DERIVED FROM FIELD MEASUREMENTS AND FROM COUNTY OF WELLINGTON ON LINE GIS MAPPING (2005 PHOTOGRAPHY)
BUILDINGS AND POSITIONS FROM GIS MAPPING

Derek G. Graham Limited
Professional Land Surveying
Land Use Planning

OFFICE:
7669 Colborne Street East
R.R. 1, Fergus, Ontario
N1M 2W3

MAILING ADDRESS:
P.O. Box 295
Elora, Ontario
N0B 1S0

(519) 846-5533 (telephone)
(519) 846-9305 (facsimile)

PER:	Ontario Land Surveyor
ACAD DATE	JULY 29, 2013
FILE	21 - 7 WEST GARAFRAXA
NOTE:	Valid copy with embossed seal only

SEAL