COUNTY OF WELLINGTON
LAND DIVISION

B86/14

Applicants:
James Dixon

Township of Centre Wellington
(West Garafraxa)

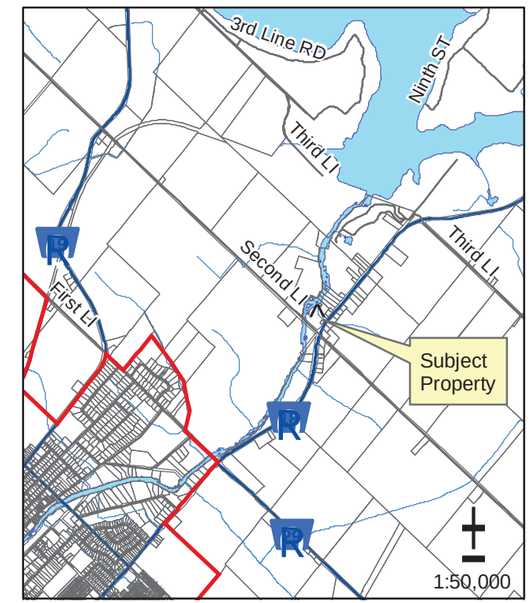

0 750 1,500 3,000 m

1:1,400

Date August 21, 2014

File:F:\LIS\Projects_Development Review\Land Division Committee Maps\October 2014\B86-14.mxd

Contour lines are based on 5 meter intervals.

This is not survey data. All rights reserved.
May not be reproduced without permission.

Sources:
County of Wellington Planning and Development Department 2014. Ministry of Natural Resources, Grand River Conservation Authority.
Upper Grand District School Board 2007
INCLUDES MATERIAL ©2014 OF THE QUEEN'S PRINTER FOR ONTARIO. ALL RIGHTS RESERVED
Ortho imagery flown April 2010.

THIS IS NOT A PLAN OF SURVEY
ALL DIMENSIONS SUBJECT TO FINAL FIELD SURVEY

SKETCH
OF PART OF THE SOUTHWEST HALF OF LOT 6 CONCESSION 3 TOWNSHIP OF CENTRE WELLINGTON

FORMERLY MUNICIPAL TOWNSHIP OF WEST GARAFRAXA
GEOGRAPHIC TOWNSHIP OF GARAFRAXA)

COUNTY OF WELLINGTON

SCALE : 1 INCH = 60 FEET

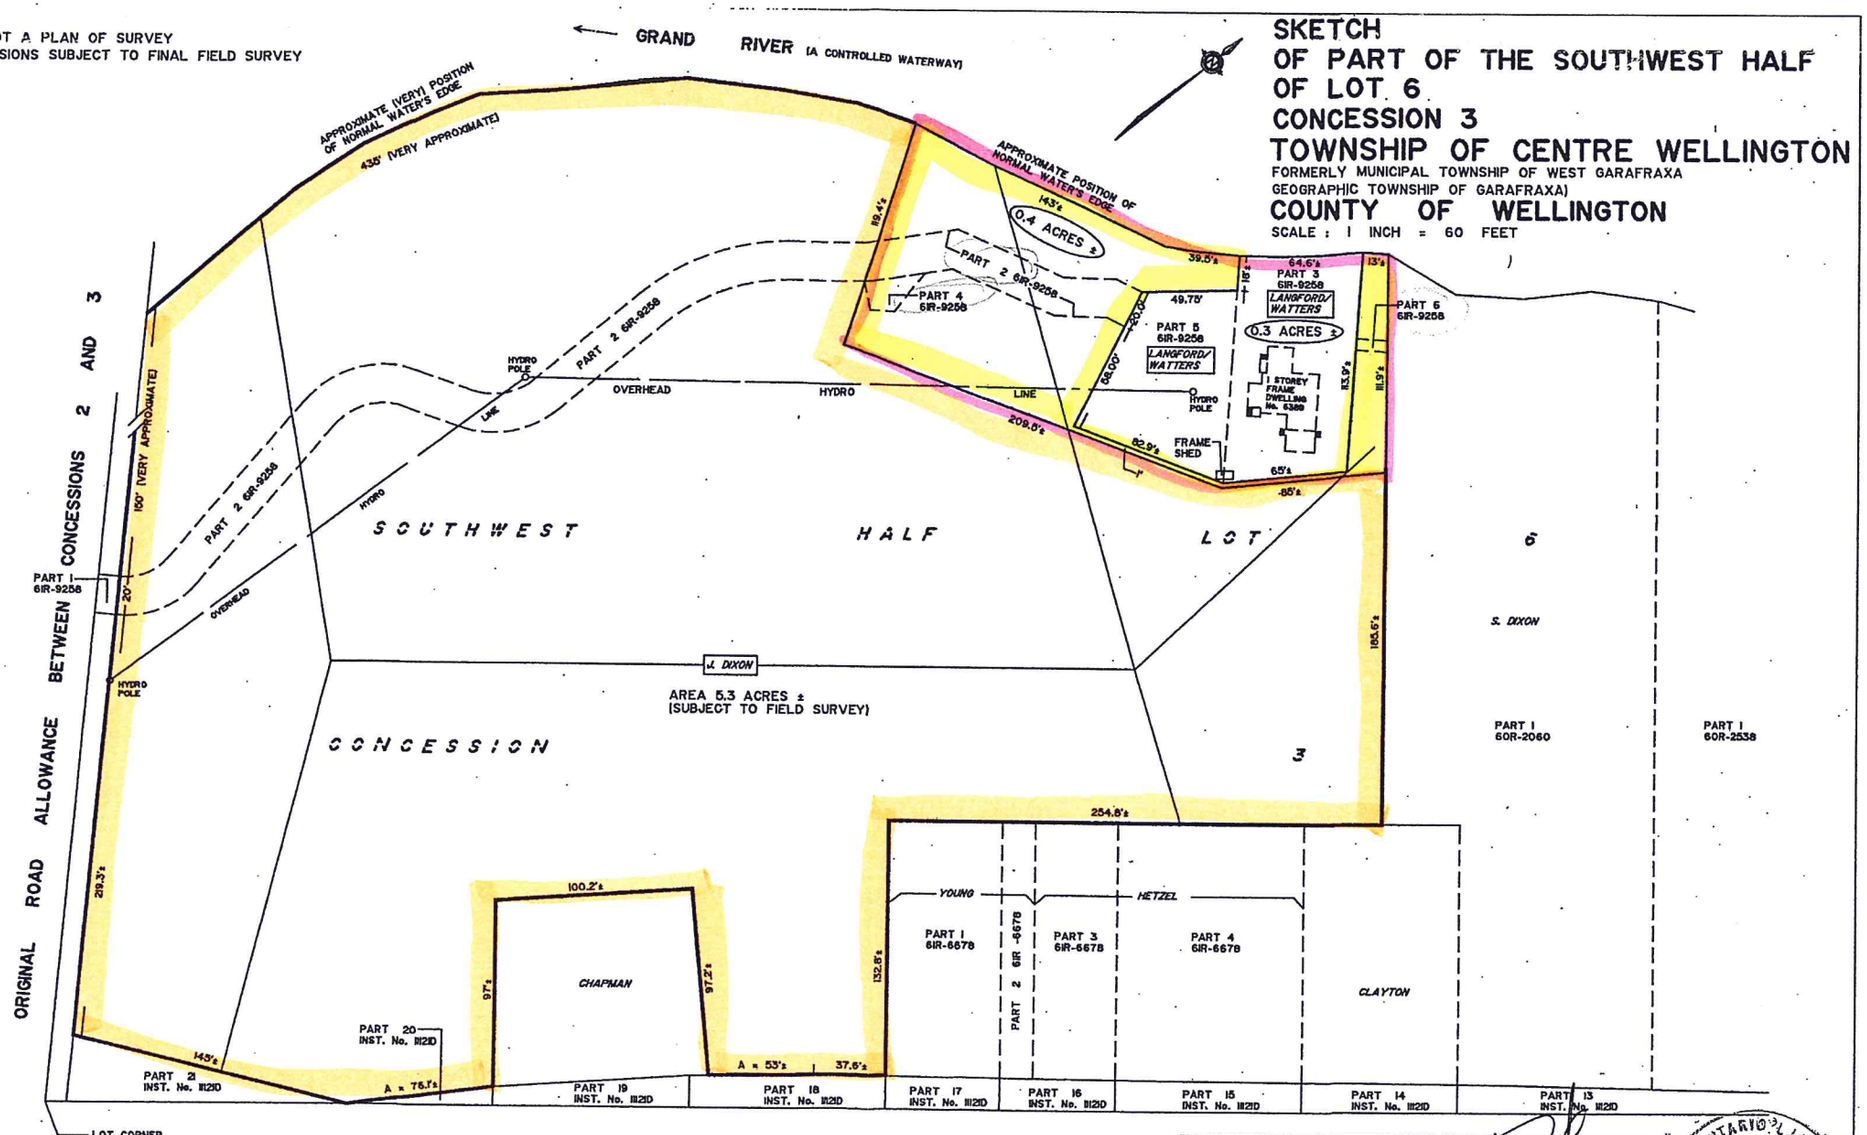

ORIGINAL ROAD ALLOWANCE BETWEEN LOTS 5 AND 6
(COUNTY ROAD 18)

Derek G. Graham Limited
Professional Land Surveying
Land Use Planning

OFFICE:
7669 Colborne Street East
R.R. 1, Fergus, Ontario
N1M 2W3

MAILING ADDRESS:
P.O. Box 296
Elora, Ontario
N0B 1S0

(519) 846-5533 (telephone)
(519) 846-9305 (facsimile)

PER:	Ontario Land Surveyor
ACAD DATE	JULY 16, 2014
FILE	34 - 3 WEST GARAFRAXA
NOTE:	Valid copy with embossed seal only
SEAL	

PROVINCE OF ONTARIO — DEREK G. GRAHAM — ONTARIO LAND SURVEYOR

296/14