COUNTY OF WELLINGTON
LAND DIVISION

B83/14

Applicants:
Antonio Simoes

Town of Erin

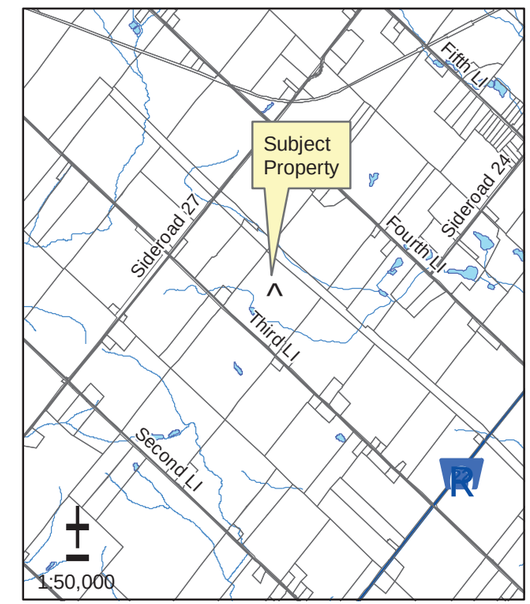

0 750 1,500 3,000 m

1:4,000

Date August 21, 2014

File:F:\LIS\Projects_Development Review\Land Division Committee Maps\October 2014\B83-14.mxd

Contour lines are based on 5 meter intervals.

This is not survey data. All rights reserved.
May not be reproduced without permission.

Sources:
County of Wellington Planning and Development Department 2013. Ministry of Natural Resources, Grand River Conservation Authority.
Upper Grand District School Board 2007
INCLUDES MATERIAL ©2013 OF THE QUEEN'S PRINTER FOR ONTARIO. ALL RIGHTS RESERVED
Ortho imagery flown April 2010.

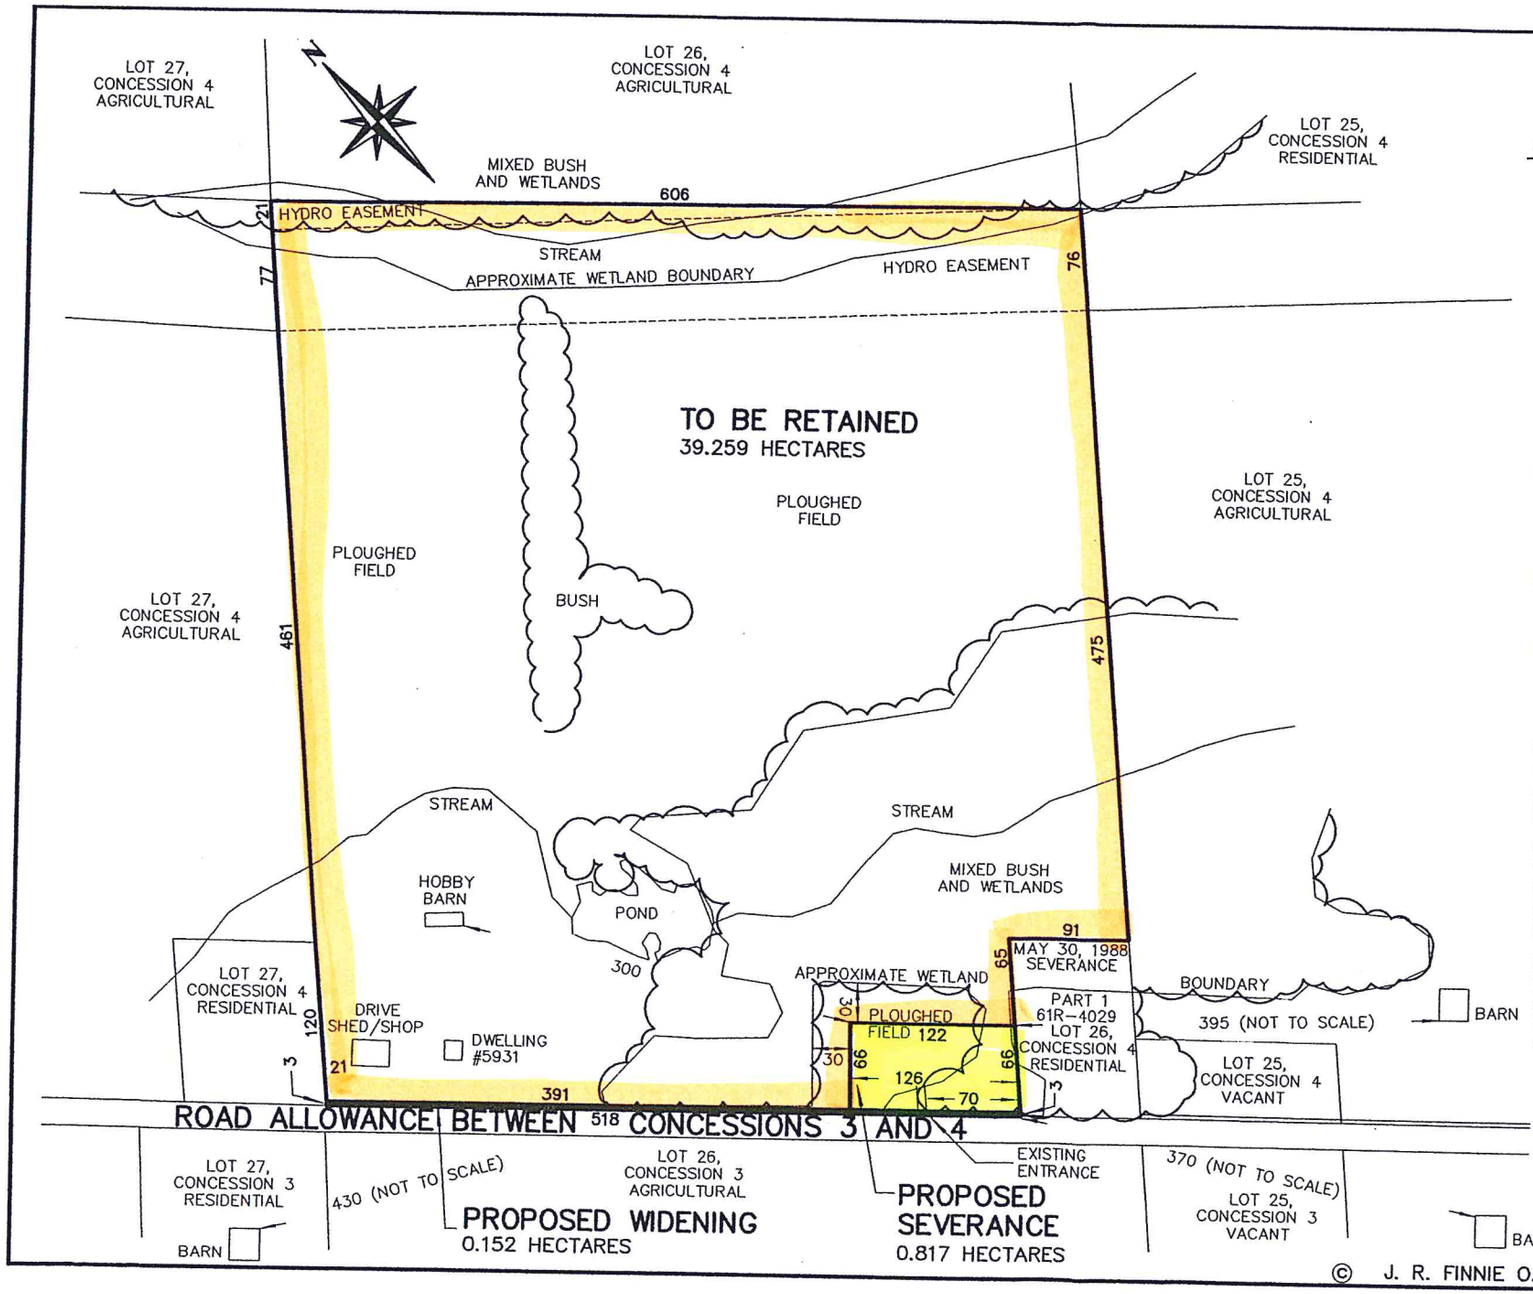

KEY PLAN
(NOT TO SCALE)

SUBJECT PROPERTY

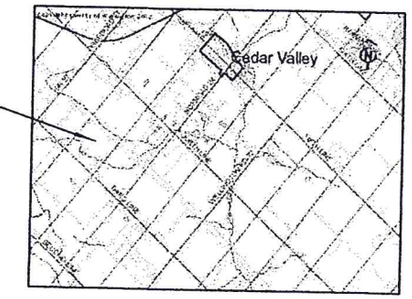

SKETCH FOR SEVERANCE APPLICATION PART OF LOT 26, CONCESSION 4 TOWN OF ERIN COUNTY OF WELLINGTON

J. R. FINNIE O.L.S.

SCALE: 1:4000 METRIC

0 20 40 60 100 200 300 METRES

CAUTION

THIS IS NOT A PLAN OF SURVEY AND SHALL ONLY BE USED FOR THE PURPOSE INDICATED IN THE TITLE BLOCK.

METRIC

DISTANCES SHOWN ON THIS PLAN ARE IN METRES AND CAN BE CONVERTED TO IMPERIAL BY DIVIDING BY 0.3048.

NOTES

INFORMATION ON THIS PLAN HAS BEEN COMPILED FROM REGISTRY OFFICE INFORMATION, SITE VISIT AND COUNTY OF WELLINGTON AERIAL PHOTOGRAPHY.

CLIENT: ANTONIO SIMOES

J. R. FINNIE
ONTARIO LAND SURVEYOR
BOX 31, ERIN ON NOB 1T0
PH (519) 833-2380 FAX (519) 833-0208
EMAIL: rfinnie@jrfinnie.com
www.jrfinnie.com

DRAWN BY: tf | PROJECT: 14-148-SKT

© J. R. FINNIE O.L.S. – 2014