SKETCH FOR LAND SEVERANCE APPLICATION

PREPARED FOR KEN MARTIN

SCALE RATIO 1:3000

DISTANCES SHOWN ON THIS PLAN ARE IN METERS AND CAN BE CONVERTED TO FEET BY DIVIDING BY 0.3048

CAUTION
THIS SKETCH IS NOT A PLAN OF SURVEY AND SHALL NOT BE USED FOR TRANSACTION OR MORTGAGE PURPOSES .

NOTE
THIS SKETCH IS PREPARED FROM COMPILED AND CALCULATED INFORMATION , THE PROPERTY LIMITS SHOWN HAVE NOT BEEN SURVEYED.

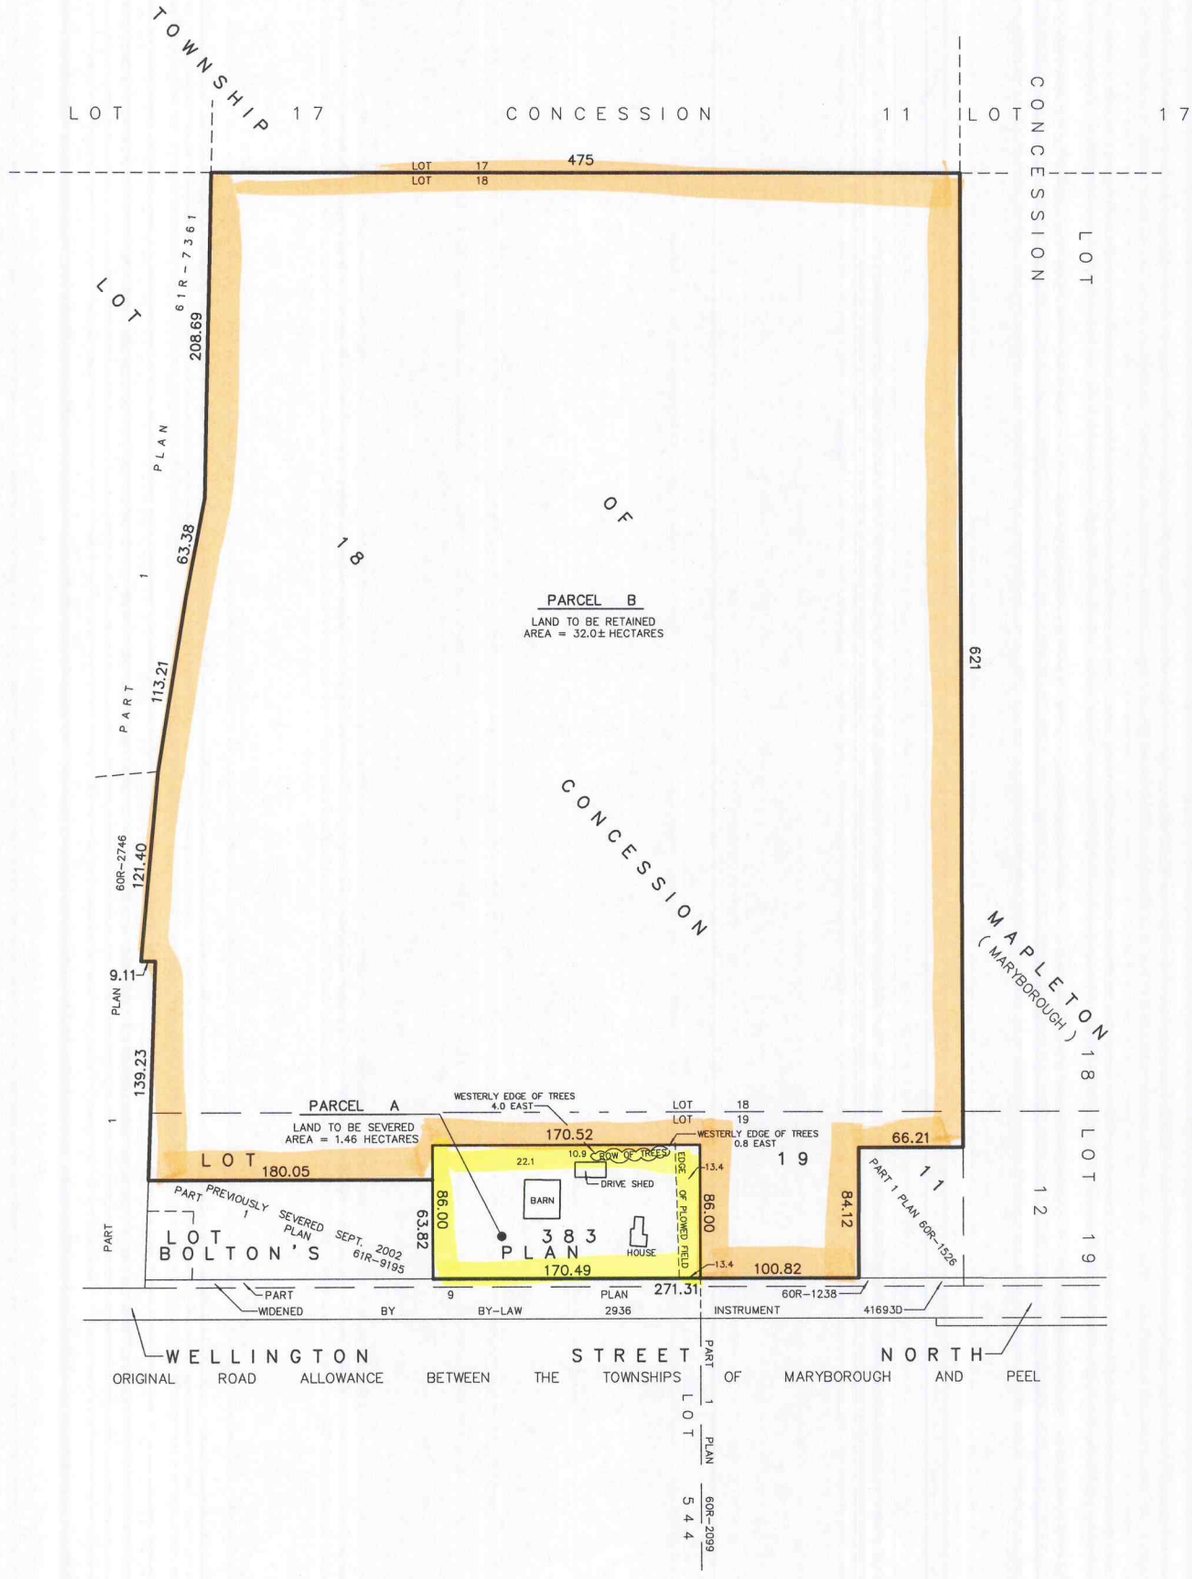

WAYNE D. TURPEL SURVEYING LIMITED, ELMIRA	JULY 3, 2015	SKETCH NO. 15-4534 (ACAD)