SKETCH ILLUSTRATING
PROPOSED SEPARATION

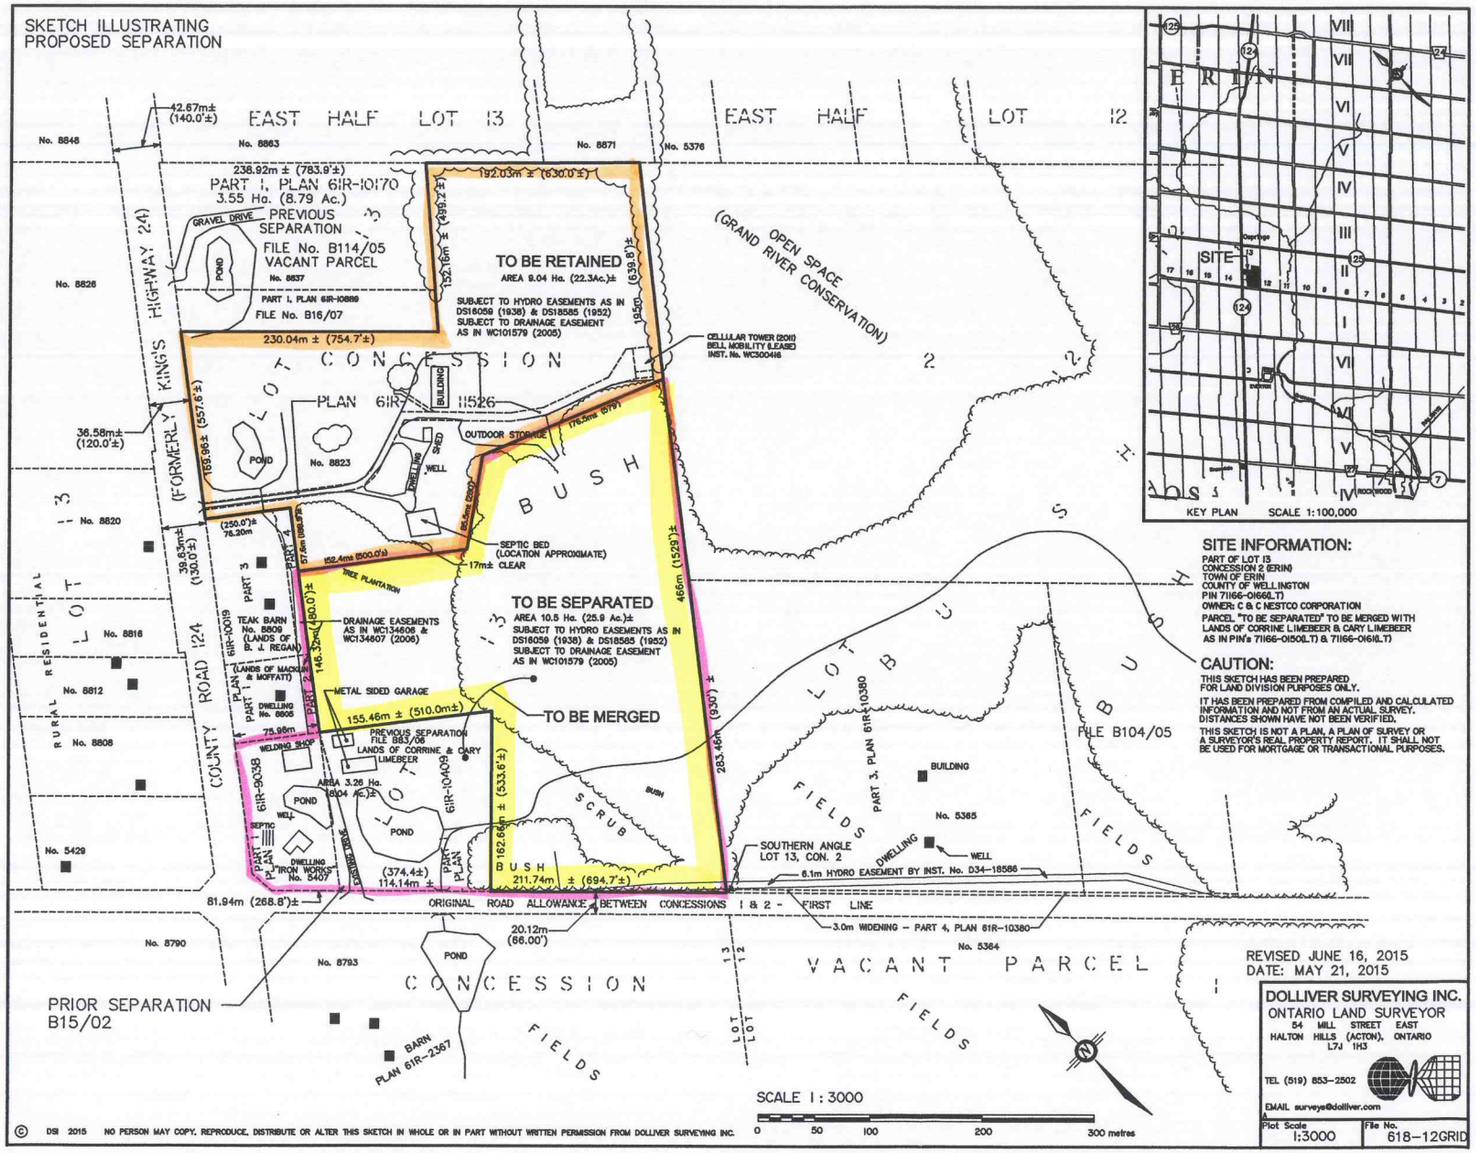

SITE INFORMATION:

PART OF LOT 13
CONCESSION 2 (ERIN)
TOWN OF ERIN
COUNTY OF WELLINGTON
PIN 71166-0166(LT)
OWNER: C & C NESTCO CORPORATION
PARCEL "TO BE SEPARATED" TO BE MERGED WITH LANDS OF CORRINE LIMEBEER & CARY LIMEBEER AS IN PIN's 71166-0150(LT) & 71166-0161(LT)

CAUTION:

THIS SKETCH HAS BEEN PREPARED FOR LAND DIVISION PURPOSES ONLY.

IT HAS BEEN PREPARED FROM COMPILED AND CALCULATED INFORMATION AND NOT FROM AN ACTUAL SURVEY. DISTANCES SHOWN HAVE NOT BEEN VERIFIED.

THIS SKETCH IS NOT A PLAN, A PLAN OF SURVEY OR A SURVEYOR'S REAL PROPERTY REPORT. IT SHALL NOT BE USED FOR MORTGAGE OR TRANSACTIONAL PURPOSES.

REVISED JUNE 16, 2015
DATE: MAY 21, 2015

DOLLIVER SURVEYING INC.
ONTARIO LAND SURVEYOR
54 MILL STREET EAST
HALTON HILLS (ACTON), ONTARIO
L7J 1H3
TEL (519) 853-2502
EMAIL surveys@dolliver.com

Plot Scale	File No.
1:3000	618-12GRID

© DSI 2015 NO PERSON MAY COPY, REPRODUCE, DISTRIBUTE OR ALTER THIS SKETCH IN WHOLE OR IN PART WITHOUT WRITTEN PERMISSION FROM DOLLIVER SURVEYING INC.