SKETCH FOR SEVERANCE APPLICATION
PART OF LOT 6, CONCESSION 4

GEOGRAPHIC TOWNSHIP OF ERIN

TOWN OF ERIN
COUNTY OF WELLINGTON

J. R. FINNIE O.L.S.

SCALE 1:3000 METRIC

0 25 50 100 150 METRES

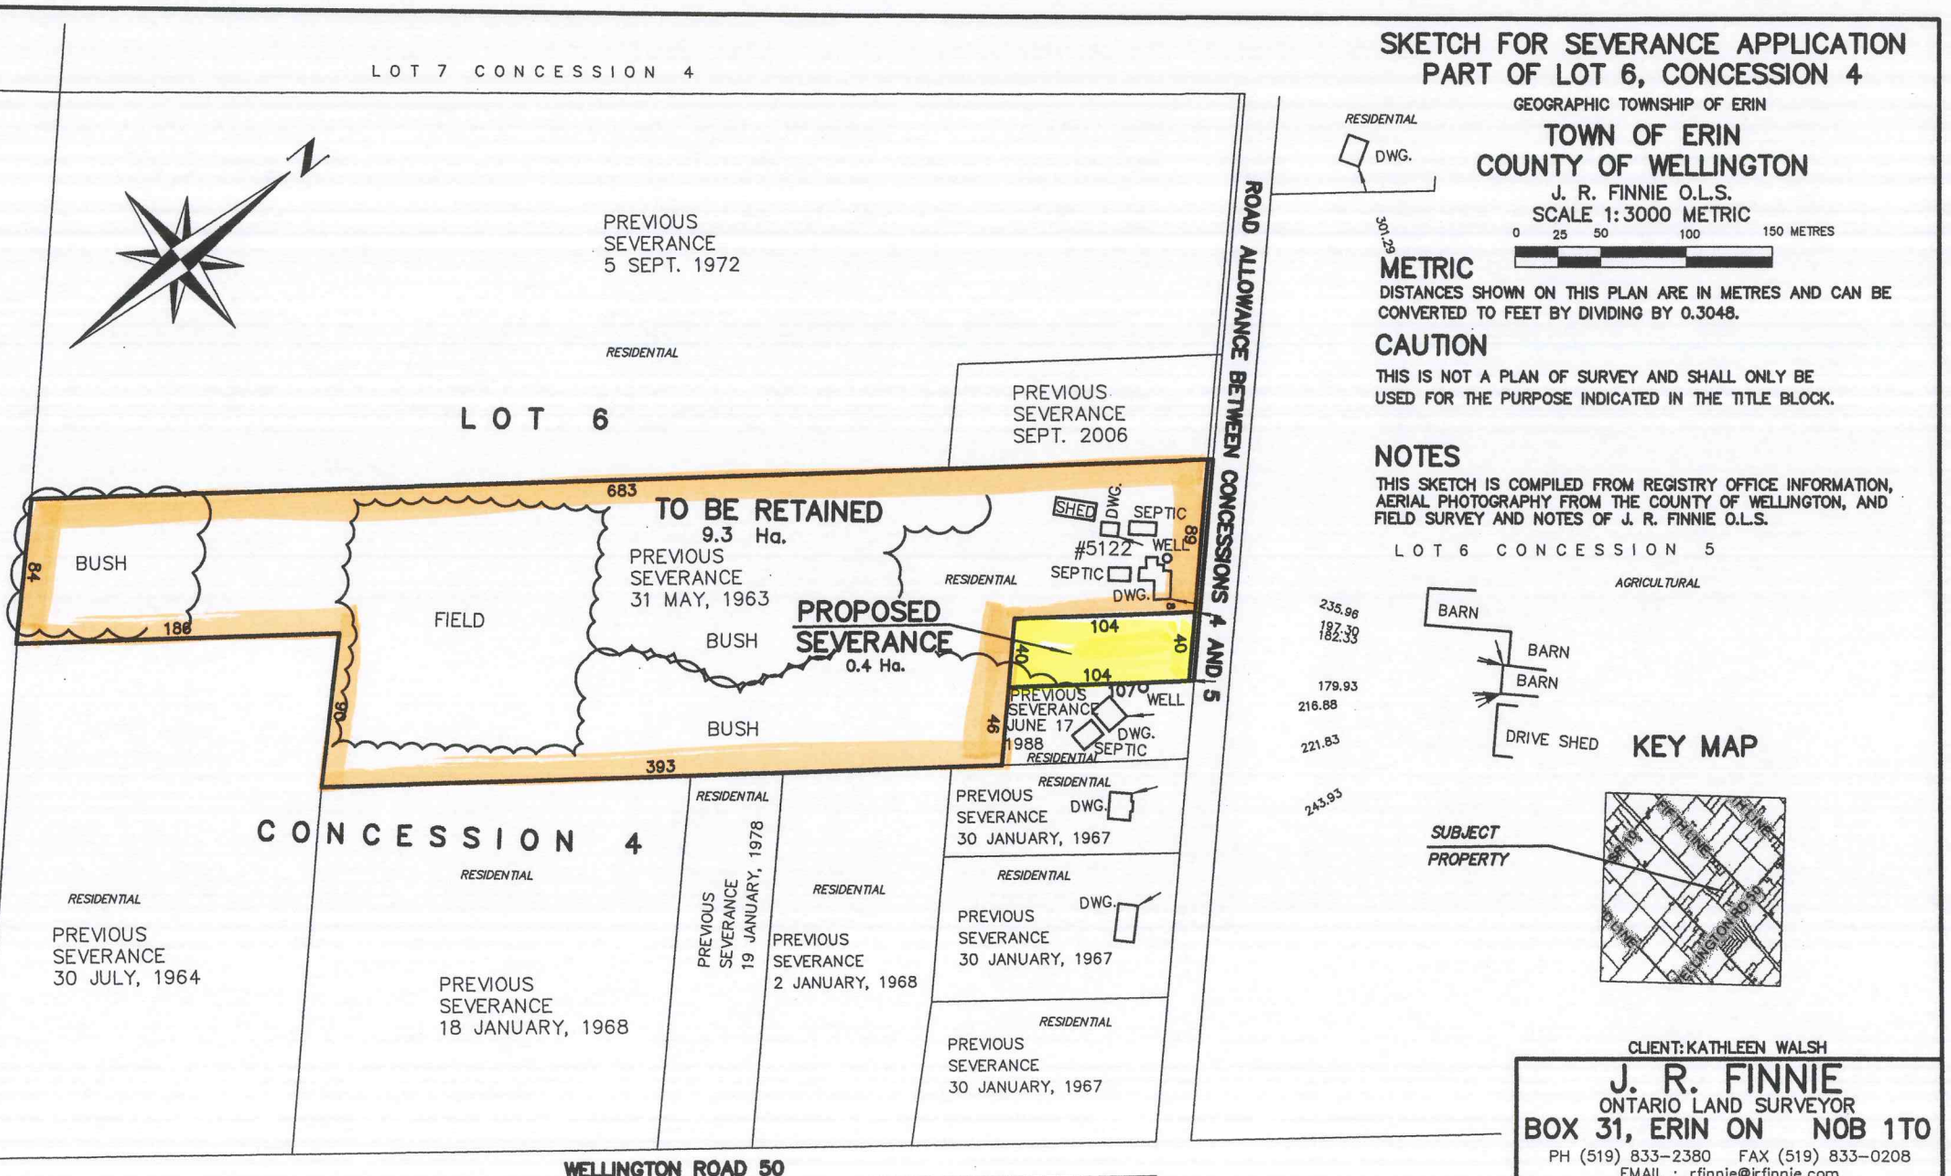

METRIC

DISTANCES SHOWN ON THIS PLAN ARE IN METRES AND CAN BE CONVERTED TO FEET BY DIVIDING BY 0.3048.

CAUTION

THIS IS NOT A PLAN OF SURVEY AND SHALL ONLY BE USED FOR THE PURPOSE INDICATED IN THE TITLE BLOCK.

NOTES

THIS SKETCH IS COMPILED FROM REGISTRY OFFICE INFORMATION, AERIAL PHOTOGRAPHY FROM THE COUNTY OF WELLINGTON, AND FIELD SURVEY AND NOTES OF J. R. FINNIE O.L.S.

CLIENT: KATHLEEN WALSH

J. R. FINNIE
ONTARIO LAND SURVEYOR
BOX 31, ERIN ON N0B 1T0
PH (519) 833-2380 FAX (519) 833-0208
EMAIL : rfinnie@jrfinnie.com
www.jrfinnie.com

© J. R. FINNIE O.L.S. - 2013

DRAWN BY: jrf

PROJECT: 13-1645SKT