SEVERANCE SKETCH

OF PART OF
LOT 7, CONCESSION 4
GEOGRAPHIC TOWNSHIP OF WEST LUTHER
TOWNSHIP OF WELLINGTON NORTH
COUNTY OF WELLINGTON

SCALE: 1 – 4000

0 25 50 100 200 250metres

VAN HARTEN SURVEYING INC.

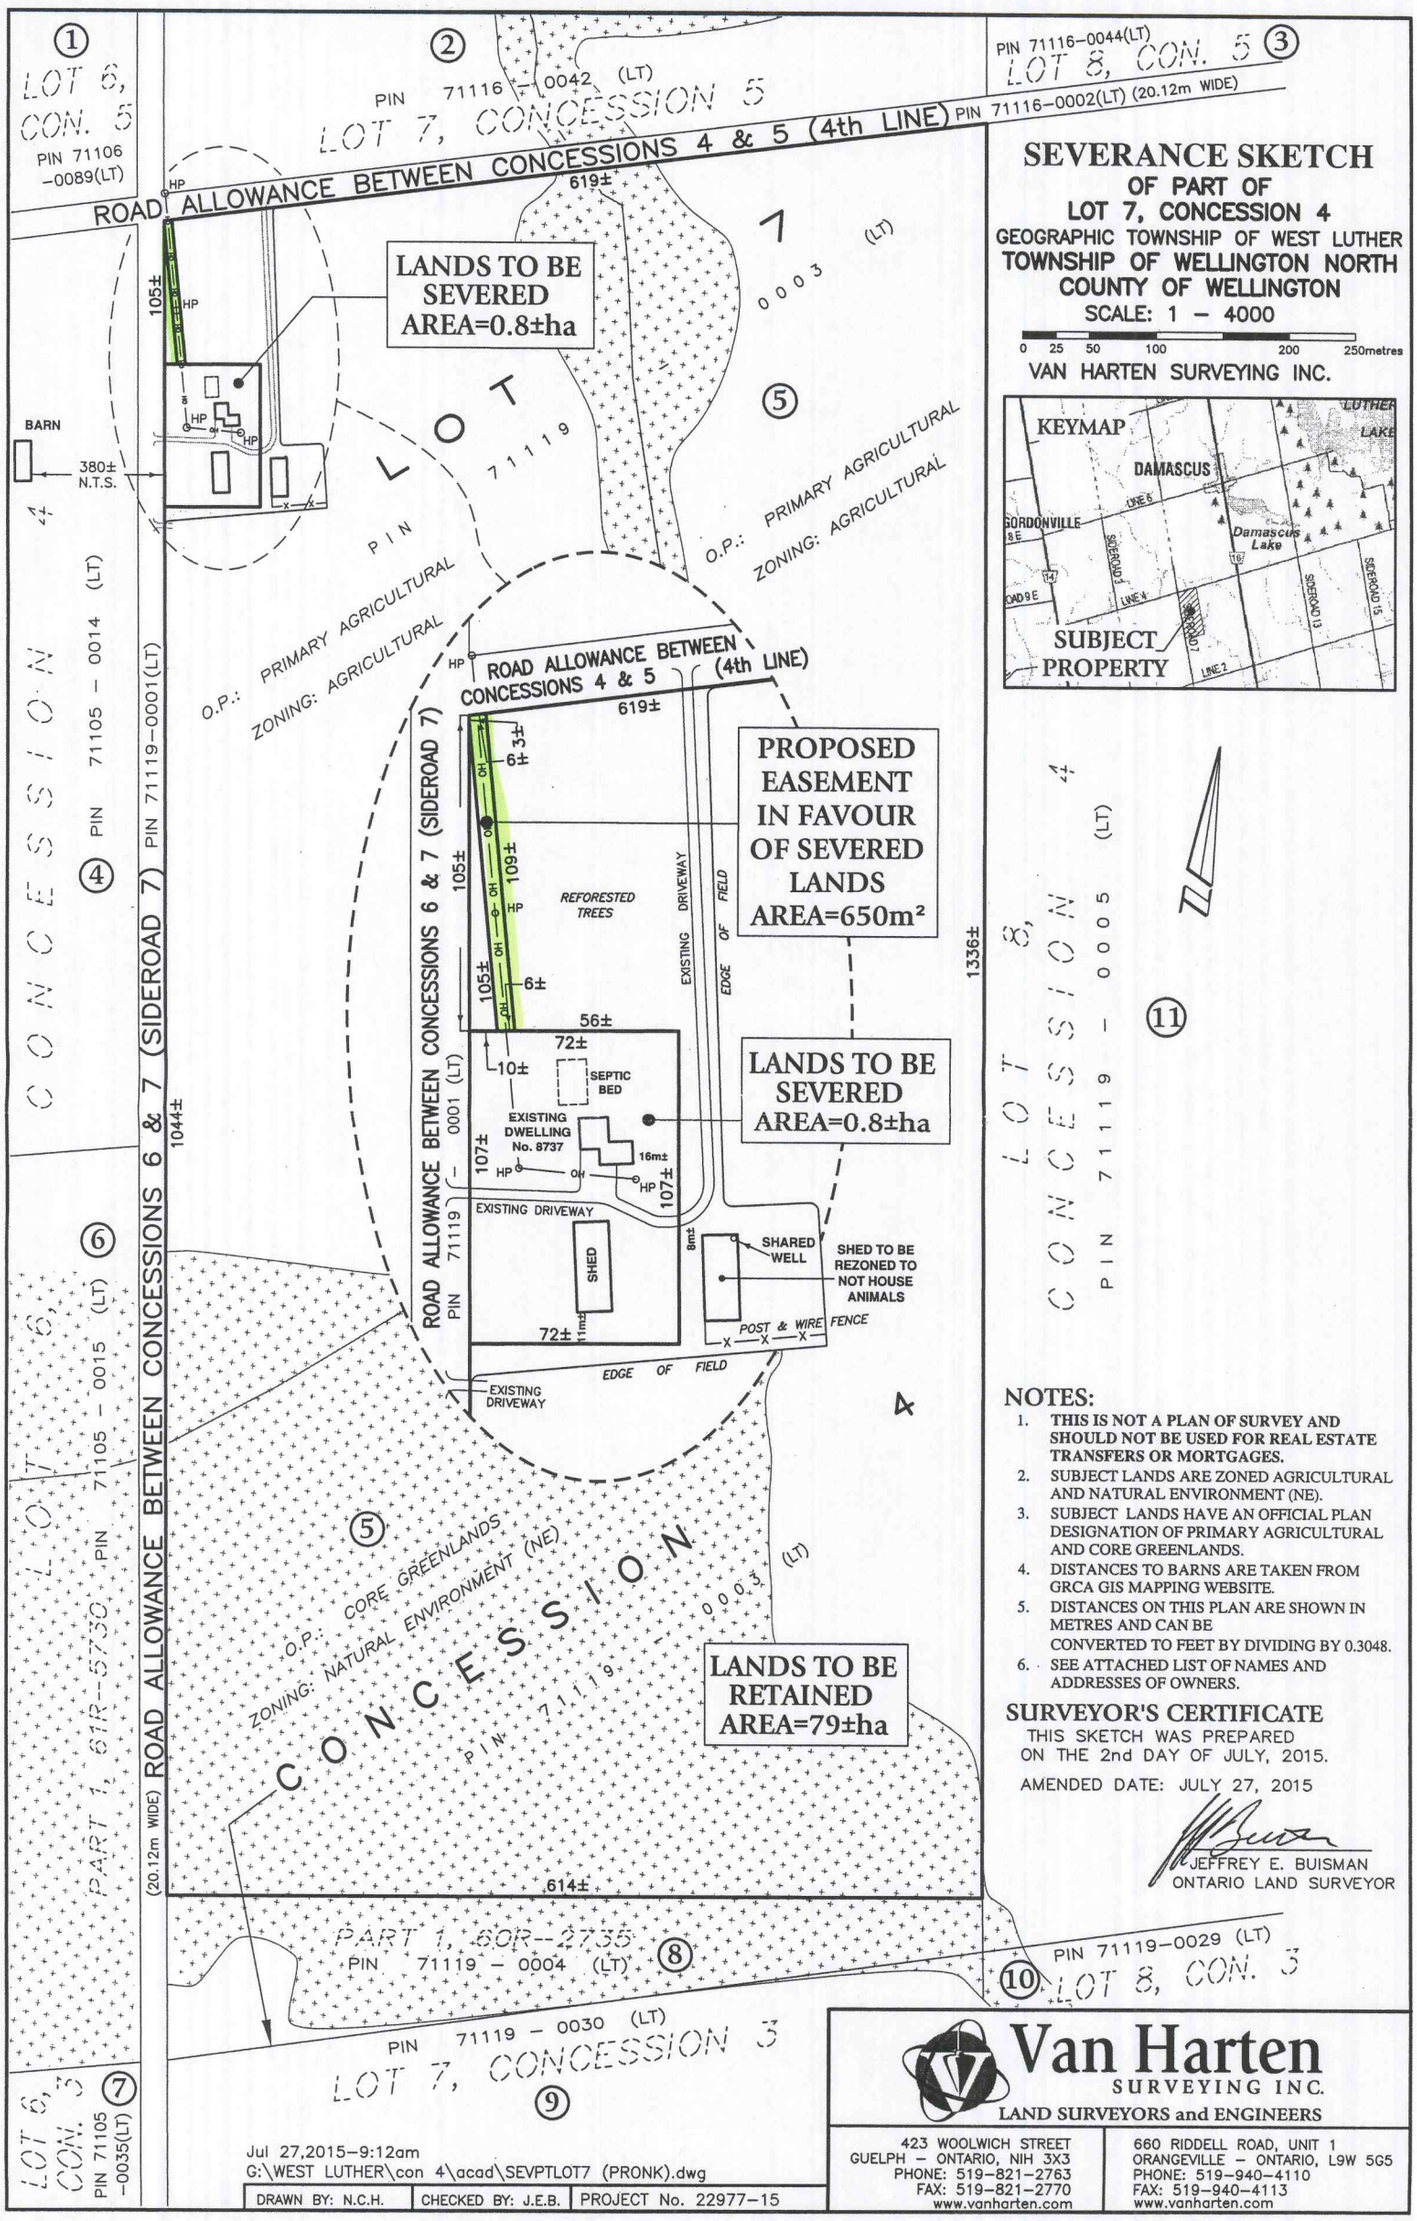

NOTES:

1. **THIS IS NOT A PLAN OF SURVEY AND SHOULD NOT BE USED FOR REAL ESTATE TRANSFERS OR MORTGAGES.**
2. SUBJECT LANDS ARE ZONED AGRICULTURAL AND NATURAL ENVIRONMENT (NE).
3. SUBJECT LANDS HAVE AN OFFICIAL PLAN DESIGNATION OF PRIMARY AGRICULTURAL AND CORE GREENLANDS.
4. DISTANCES TO BARNS ARE TAKEN FROM GRCA GIS MAPPING WEBSITE.
5. DISTANCES ON THIS PLAN ARE SHOWN IN METRES AND CAN BE CONVERTED TO FEET BY DIVIDING BY 0.3048.
6. SEE ATTACHED LIST OF NAMES AND ADDRESSES OF OWNERS.

SURVEYOR'S CERTIFICATE

THIS SKETCH WAS PREPARED ON THE 2nd DAY OF JULY, 2015.

AMENDED DATE: JULY 27, 2015

JEFFREY E. BUISMAN
ONTARIO LAND SURVEYOR

Jul 27,2015–9:12am
G:\WEST LUTHER\con 4\acad\SEVPTLOT7 (PRONK).dwg

DRAWN BY: N.C.H.	CHECKED BY: J.E.B.	PROJECT No. 22977–15

Van Harten SURVEYING INC.
LAND SURVEYORS and ENGINEERS

423 WOOLWICH STREET
GUELPH – ONTARIO, NIH 3X3
PHONE: 519–821–2763
FAX: 519–821–2770
www.vanharten.com

660 RIDDELL ROAD, UNIT 1
ORANGEVILLE – ONTARIO, L9W 5G5
PHONE: 519–940–4110
FAX: 519–940–4113
www.vanharten.com