SKETCH
OF PART OF LOT 5
CONCESSION 2 EAST OF THE GRAND RIVER
TOWNSHIP OF CENTRE WELLINGTON
(FORMERLY GEOGRAPHIC TOWNSHIP OF PILKINGTON)
COUNTY OF WELLINGTON

SCALE : 1 INCH = 200 FEET
DEREK GIBSON GRAHAM
PROFESSIONAL SURVEYOR

THIS IS NOT A PLAN OF SURVEY

ALL DIMENSIONS SUBJECT TO FINAL FIELD SURVEY
ALL DIMENSIONS APPROXIMATE AND DERIVED FROM FIELD MEASUREMENTS AND FROM COUNTY OF WELLINGTON AND OTHER ON LINE GIS MAPPING
BLUE COLOURED DEVELOPABLE AREAS FROM GM BLUEPLAN ENGINEERING FLOODPLAIN ANALYSIS PLAN DATED JULY 2014 PROJECT 114-063 DRAWING NO. 1

NTS DENOTES NOT TO SCALE

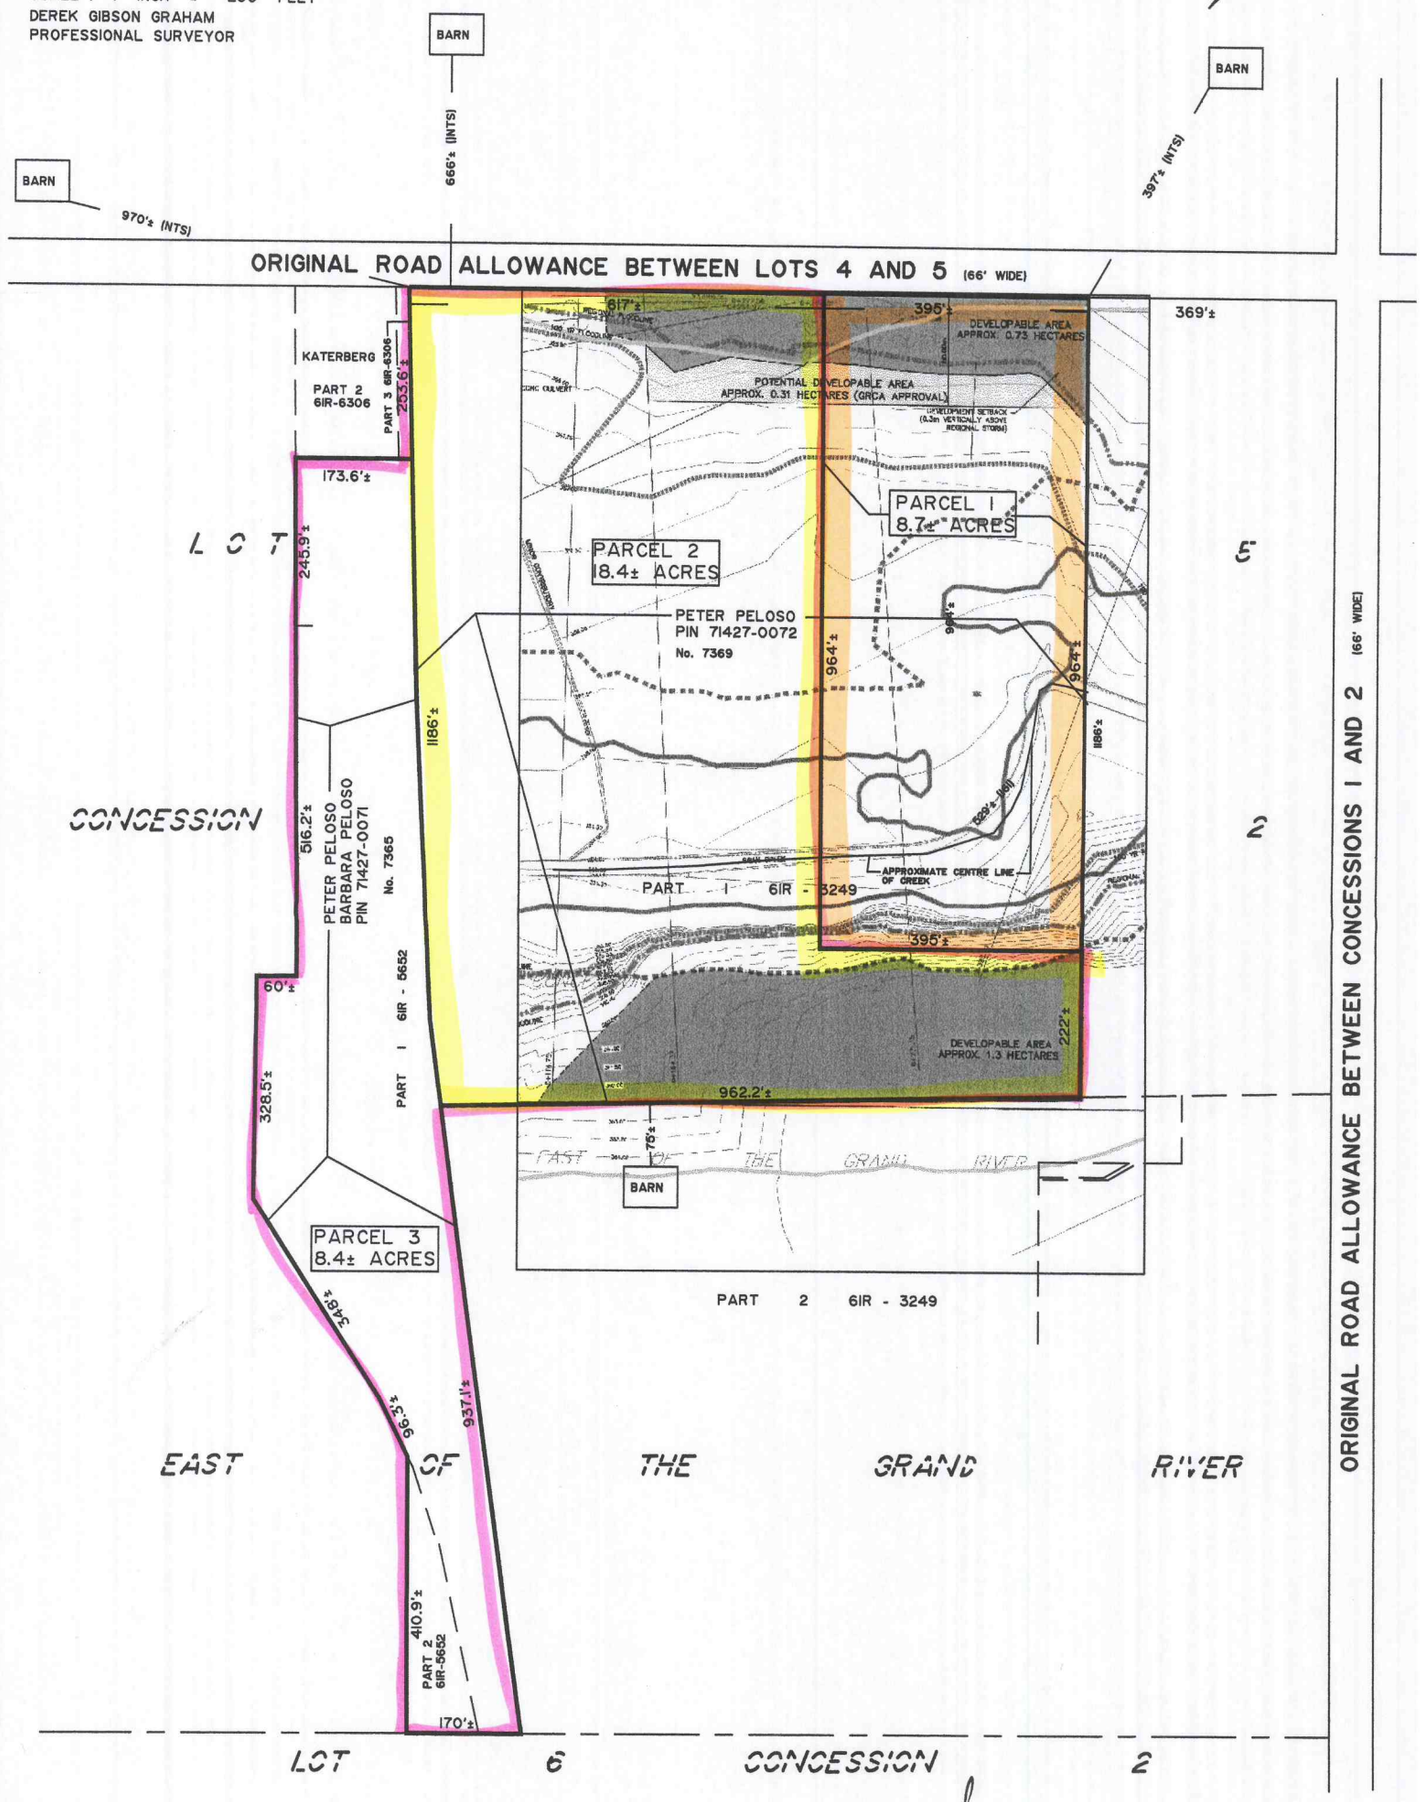

Derek G. Graham Limited
Professional Land Surveying
Land Use Planning

OFFICE:
7669 Colborne Street East
R.R. 1, Fergus, Ontario
N1M 2W3

MAILING ADDRESS:
P.O. Box 295
Elora, Ontario
N0B 1S0

(519) 846-5533 (telephone)
(519) 846-9305 (facsimile)

PER: Ontario Land Surveyor	
ACAD DATE	JUNE 24, 2015
FILE	16 - 2 PILKINGTON (EOGR)
NOTE: Valid copy with embossed seal only	SEAL