SKETCH FOR SEVERANCE APPLICATION PART OF LOT 16, CONCESSION 5 TOWN OF ERIN COUNTY OF WELLINGTON

J. R. FINNIE O.L.S.
SCALE: 1:2500 METRIC

0 37.5 75 150 METRES

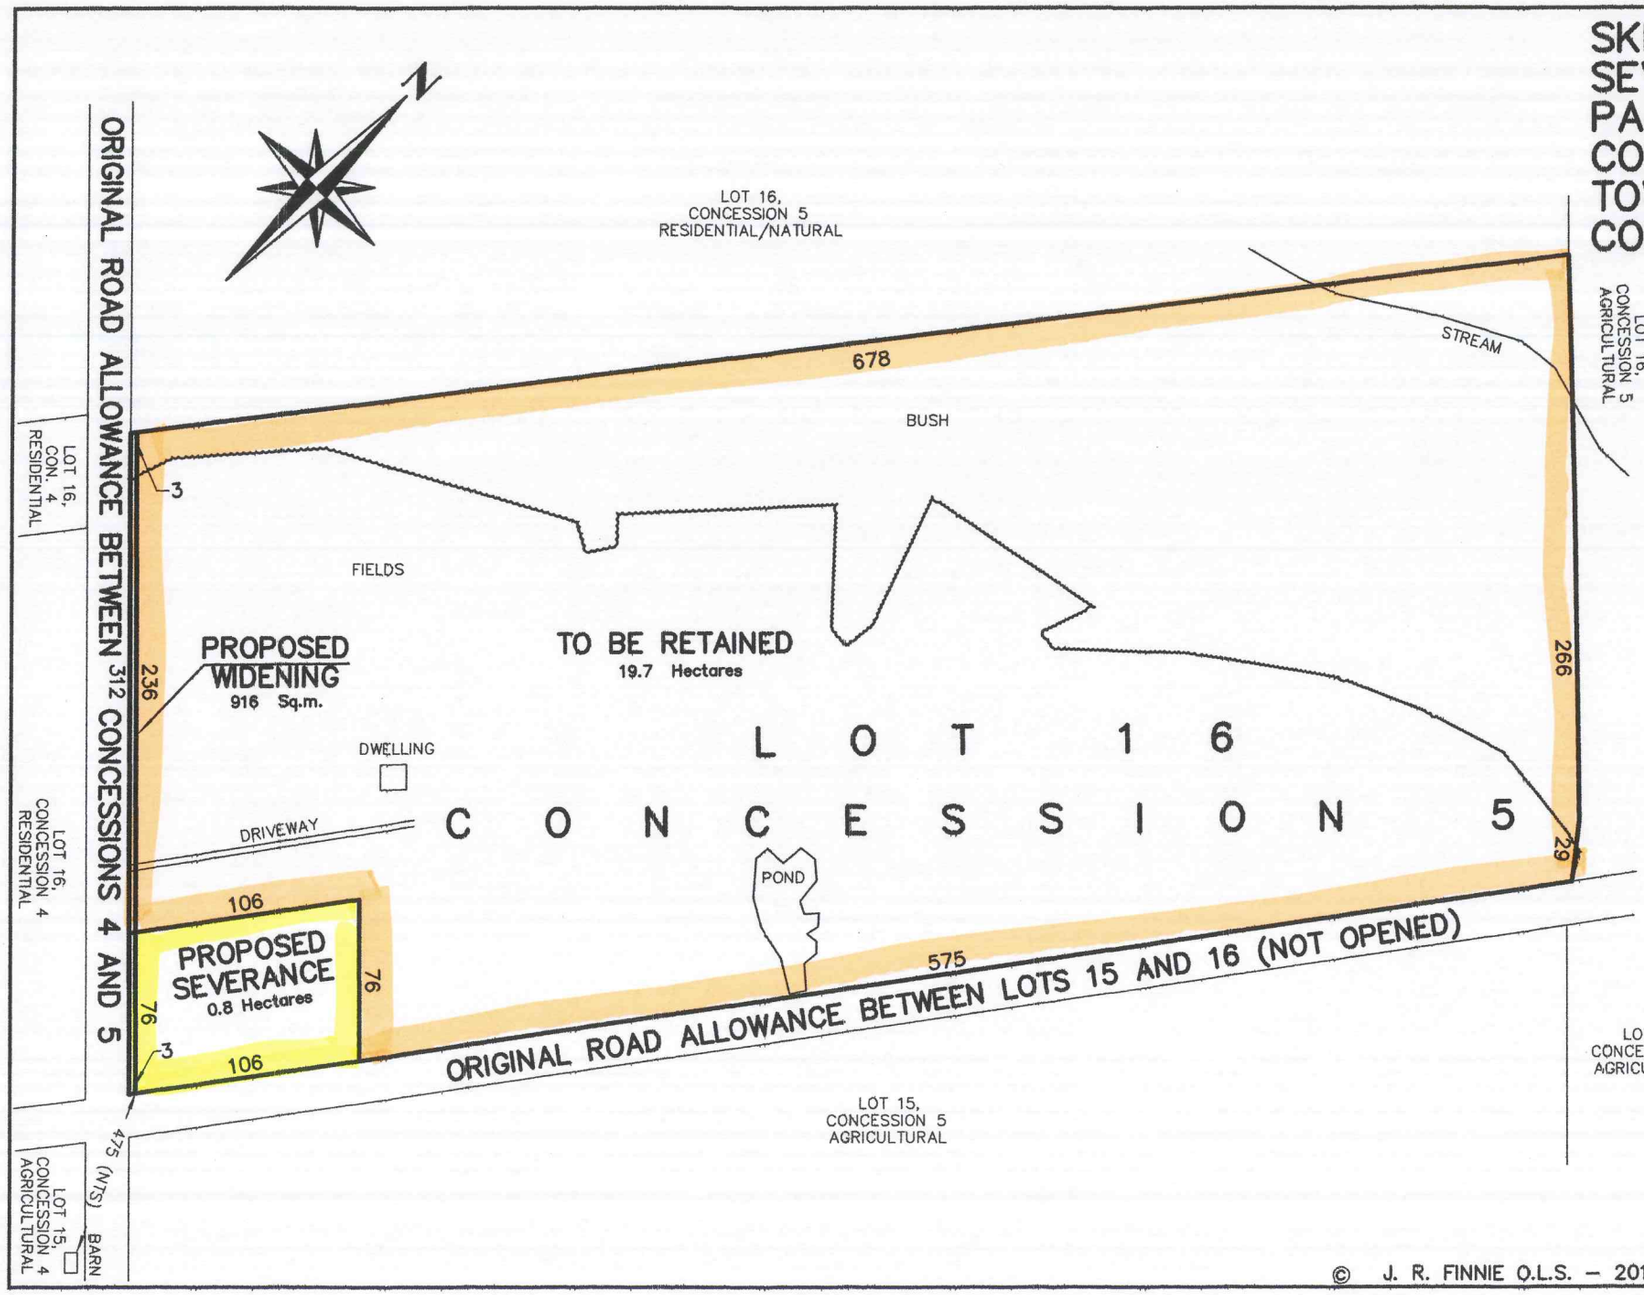

METRIC

DISTANCES SHOWN ON THIS PLAN ARE IN METRES AND CAN BE CONVERTED TO IMPERIAL BY DIVIDING BY 0.3048.

KEY PLAN
(NOT TO SCALE)

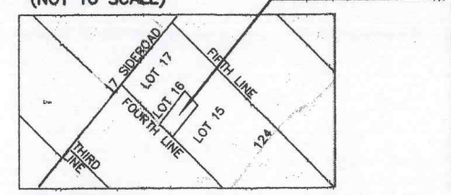

CAUTION

THIS IS NOT A PLAN OF SURVEY AND SHALL ONLY BE USED FOR THE PURPOSE INDICATED IN THE TITLE BLOCK.

NOTES

INFORMATION ON THIS PLAN HAS BEEN COMPILED FROM REGISTRY OFFICE INFORMATION, COUNTY OF WELLINGTON AERIAL PHOTOGRAPHY AND FIELD SURVEY BY J. R. FINNIE O.L.S.

CLIENT: ESTATE PAT SUESSMUTH

J. R. FINNIE
ONTARIO LAND SURVEYOR
BOX 31, ERIN ON NOB 1T0
PH (519) 833-2380 FAX (519) 833-0208
EMAIL: rfinnie@jrfinnie.com
www.jrfinnie.com

DRAWN BY: tf | PROJECT: 15-1761-SKT

© J. R. FINNIE O.L.S. – 2015