SCALE : 1 INCH = 100 FEET

ORIGINAL ROAD ALLOWANCE BETWEEN LOTS 4 AND 5 (FOURTH LINE)

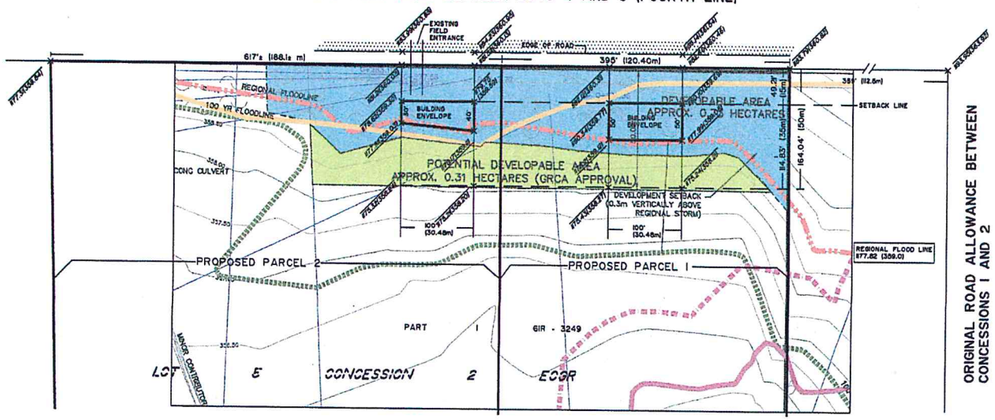

SKETCH TO ILLUSTRATE POTENTIAL BUILDING ENVELOPES ABOVE
REGIONAL FLOOD LINE OF 359.0 METRES (1177.82')
ON PART OF LOT 5
CONCESSION 2 EAST OF THE GRAND RIVER
TOWNSHIP OF CENTRE WELLINGTON
(FORMERLY GEOGRAPHIC TOWNSHIP OF PILKINGTON)
COUNTY OF WELLINGTON

DEREK GIBSON GRAHAM
PROFESSIONAL SURVEYOR

SCALE : 1 INCH = 50 FEET

ORIGINAL ROAD ALLOWANCE BETWEEN LOTS 4 AND 5 (FOURTH LINE)

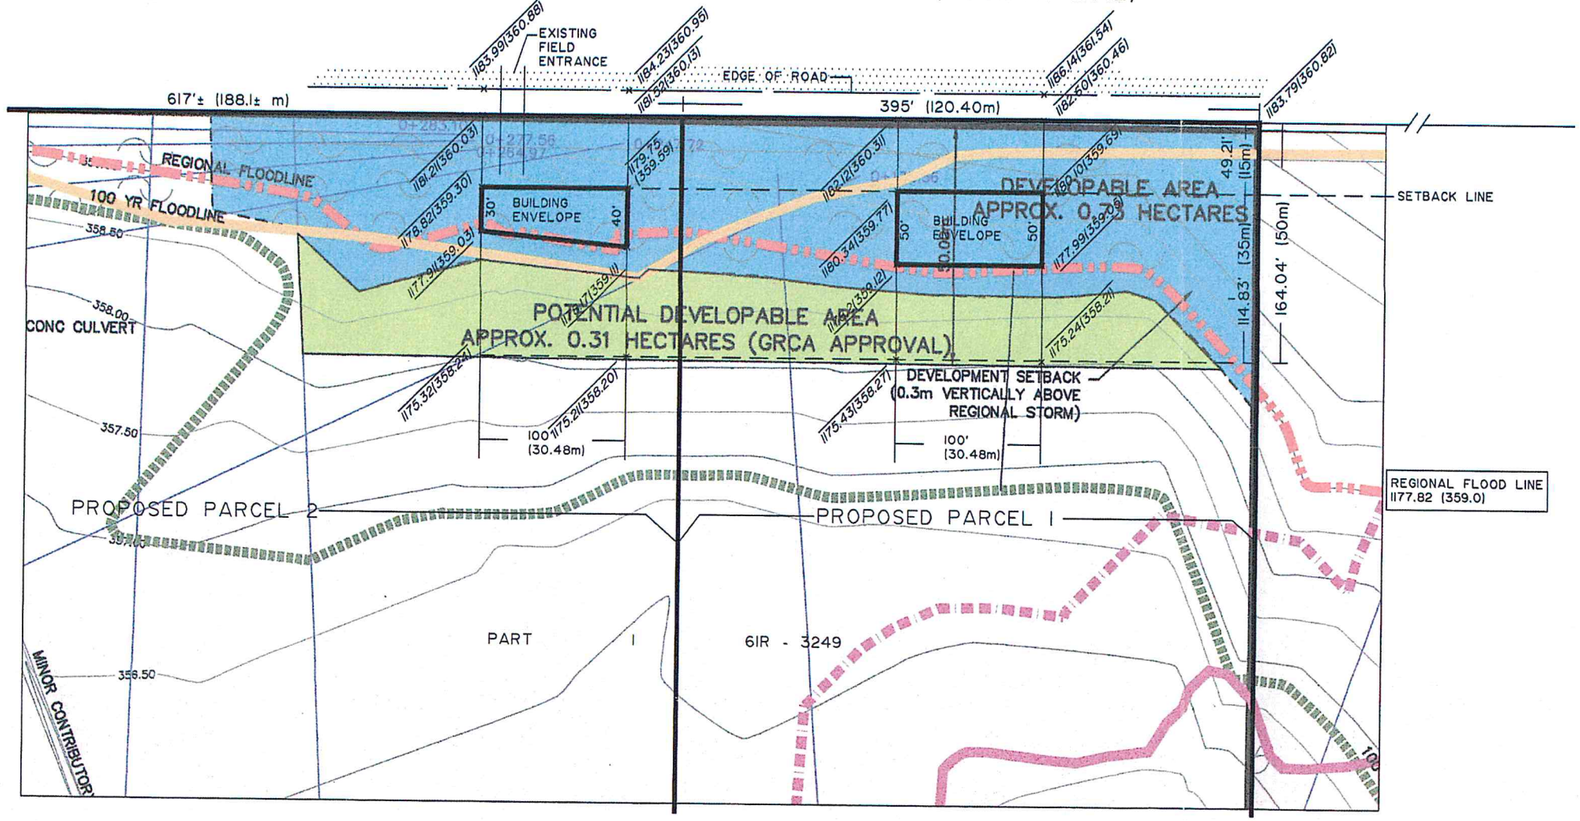

NOTE: DISTANCES SHOWN ON THIS PLAN ARE IN FEET AND CAN BE CONVERTED TO METRES BY MULTIPLYING BY 0.3048

ELEVATIONS DERIVED FROM CSRS - PPP NAD 83 V. 6VG FROM NRCAN
COLOURED BASE FROM GM BLUEPLAN PROJECT 114-063 REVISION DATE 10/01/14

Graham Surveys

DEREK G. GRAHAM LIMITED
PROFESSIONAL LAND SURVEYING
LAND USE PLANNING
DRAINAGE ENGINEERING
7669 COLBORNE STREET EAST
P.O. BOX 295
ELORA, ONTARIO
N0B 1S0
(519) 846-5533 (TELEPHONE)
(519) 846-9305 (FACSIMILE)

PER:	PROFESSIONAL SURVEYOR
ACAD DATE	JUNE 30, 2015
FILE	16 - 2 PLKINGTON (EGGR)
NOTE: VALID COPY WITH EMBOSSED SEAL ONLY	SEAL