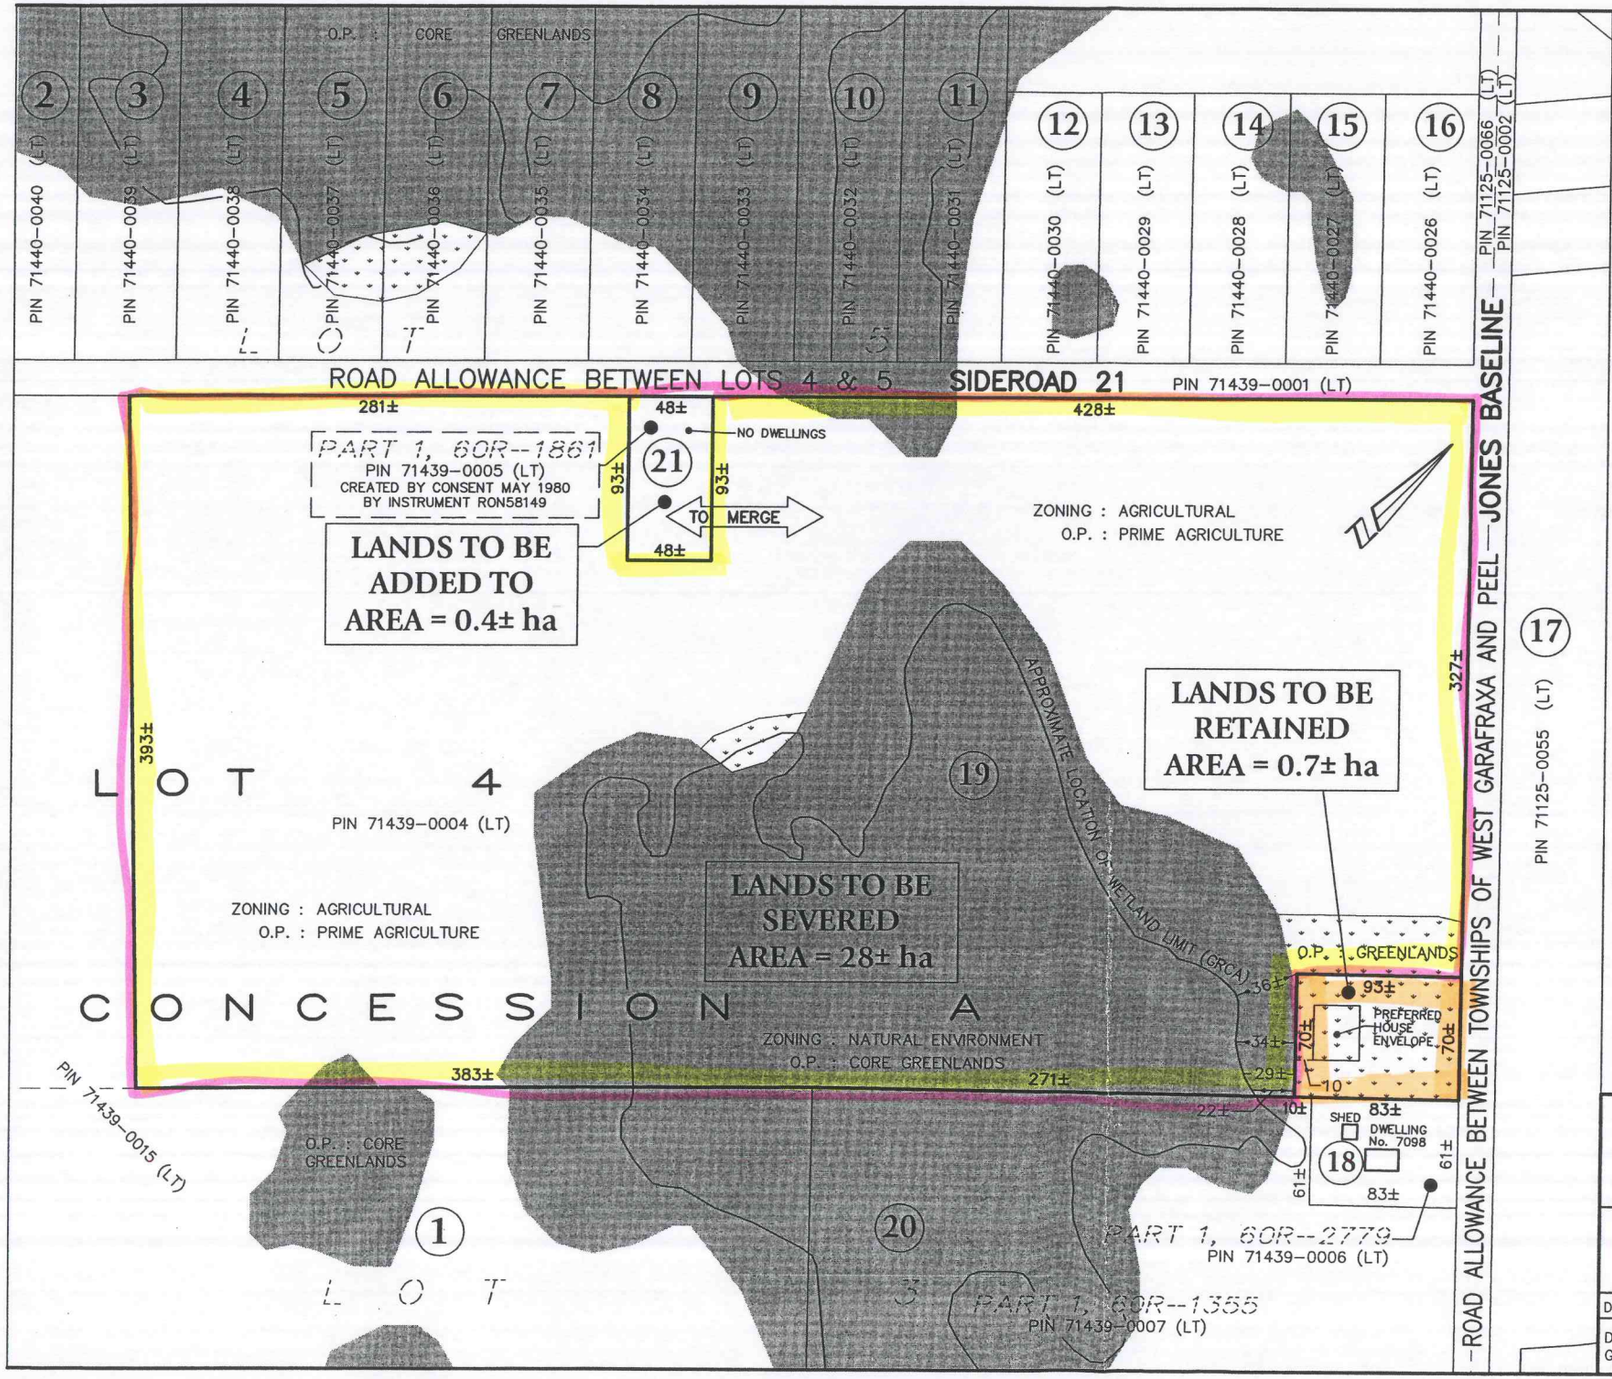

SEVERANCE SKETCH
PLAN OF PART OF LOT 4, CONCESSION A
GEOGRAPHIC TOWNSHIP OF PEEL
TOWNSHIP OF MAPLETON
COUNTY OF WELLINGTON

SCALE 1 : 3000

0 50 100 150 200metres

VAN HARTEN SURVEYING INC.

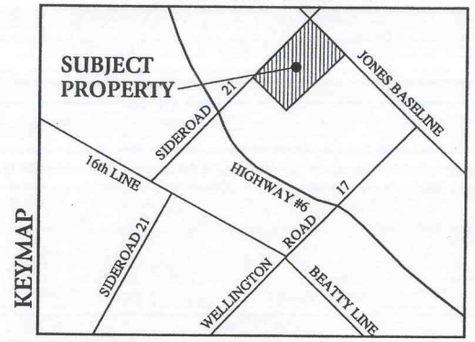

SURVEYOR'S CERTIFICATE
THIS SKETCH WAS PREPARED ON THE 5th DAY OF DECEMBER, 2014

JEFFREY E. BUISMAN
ONTARIO LAND SURVEYOR

LEGEND:
DENOTES CORE GREENLANDS

DENOTES GREENLANDS

NOTES:
1. **THIS IS NOT A PLAN OF SURVEY AND SHOULD NOT BE USED FOR REAL ESTATE TRANSFERS OR MORTGAGES.**
2. SUBJECT LANDS ARE ZONED AGRICULTURAL (A) AND NATURAL ENVIRONMENT (NE).
3. SUBJECT LANDS HAVE AN OFFICIAL PLAN DESIGNATION OF PRIME AGRICULTURE, GREENLANDS AND CORE GREENLANDS.
4. DISTANCES TO BARNS ARE TAKEN FROM COUNTY OF WELLINGTON GIS MAPPING WEBSITE.
5. DISTANCES ON THIS PLAN ARE SHOWN IN METRES AND CAN BE CONVERTED TO FEET BY DIVIDING BY 0.3048.
6. SEE ATTACHED LIST OF NAMES AND ADDRESSES OF OWNERS.

Van Harten
SURVEYING INC.
LAND SURVEYORS and ENGINEERS

423 WOOLWICH STREET
GUELPH – ONTARIO, NIH 3X3
PHONE: 519-821-2763
FAX: 519-821-2770
www.vanharten.com

660 RIDDELL ROAD, UNIT 1
ORANGEVILLE – ONTARIO, L9W 5G5
PHONE: 519-940-4110
FAX: 519-940-4113
www.vanharten.com

DRAWN BY: S.A.P.	CHECKED BY: J.E.B.	PROJECT No. 22537-14

Dec 08,2014-12:09pm
G:\PEEL\Concession A\ACAD\SEV LOT 4 (FOLEY).dwg