SKETCH FOR LAND SEVERANCE APPLICATION

PREPARED FOR LARRY BOWMAN

SCALE RATIO 1:4000

DISTANCES SHOWN ON THIS PLAN ARE IN METERS AND CAN BE CONVERTED TO FEET BY DIVIDING BY 0.3048

CAUTION
THIS SKETCH IS NOT A PLAN OF SURVEY AND SHALL NOT BE USED FOR TRANSACTION OR MORTGAGE PURPOSES .

NOTE
THIS SKETCH IS PREPARED FROM COMPILED AND CALCULATED INFORMATION , THE PROPERTY LIMITS SHOWN HAVE NOT BEEN SURVEYED.

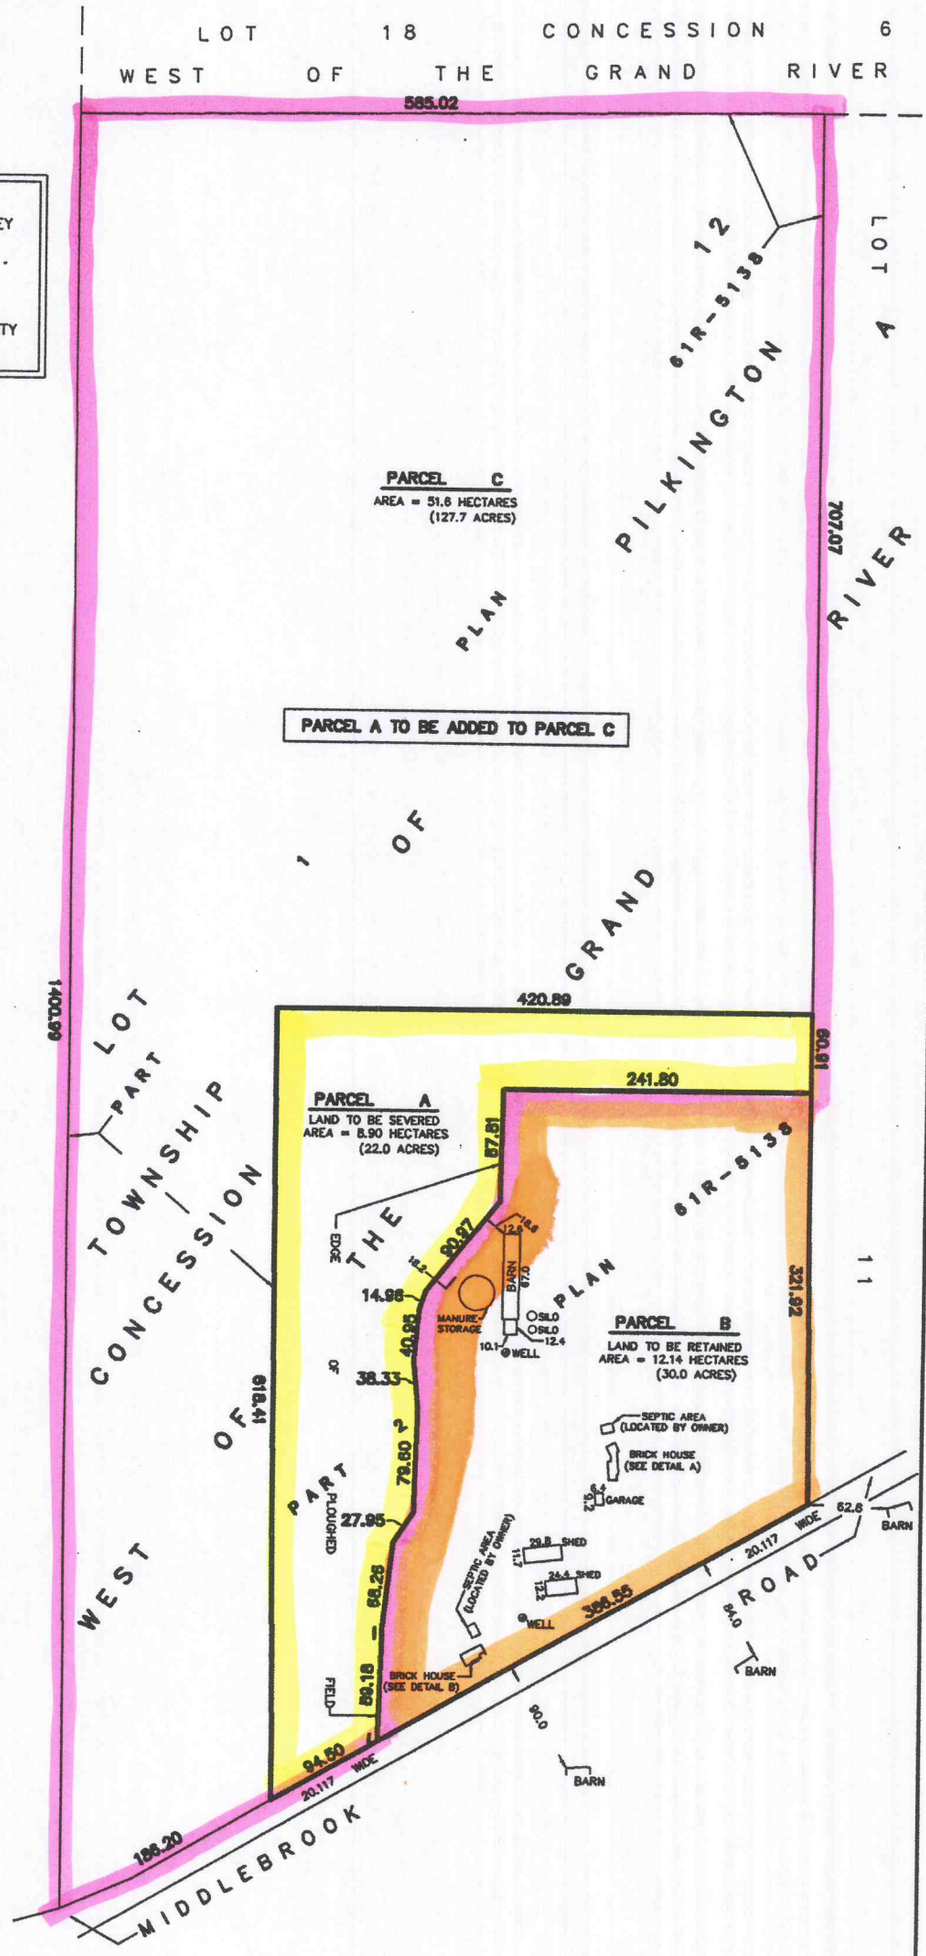

DETAIL A

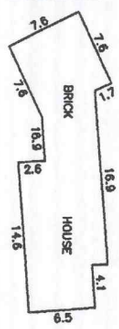

SCALE RATIO 1:500

DETAIL B

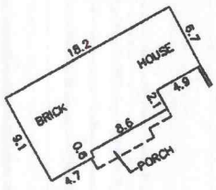

SCALE RATIO 1:500

WAYNE D. TURPEL SURVEYING DIVISION OF VAN HARTEN SURVEYING	January 21, 2016	SKETCH NO. 23256-15