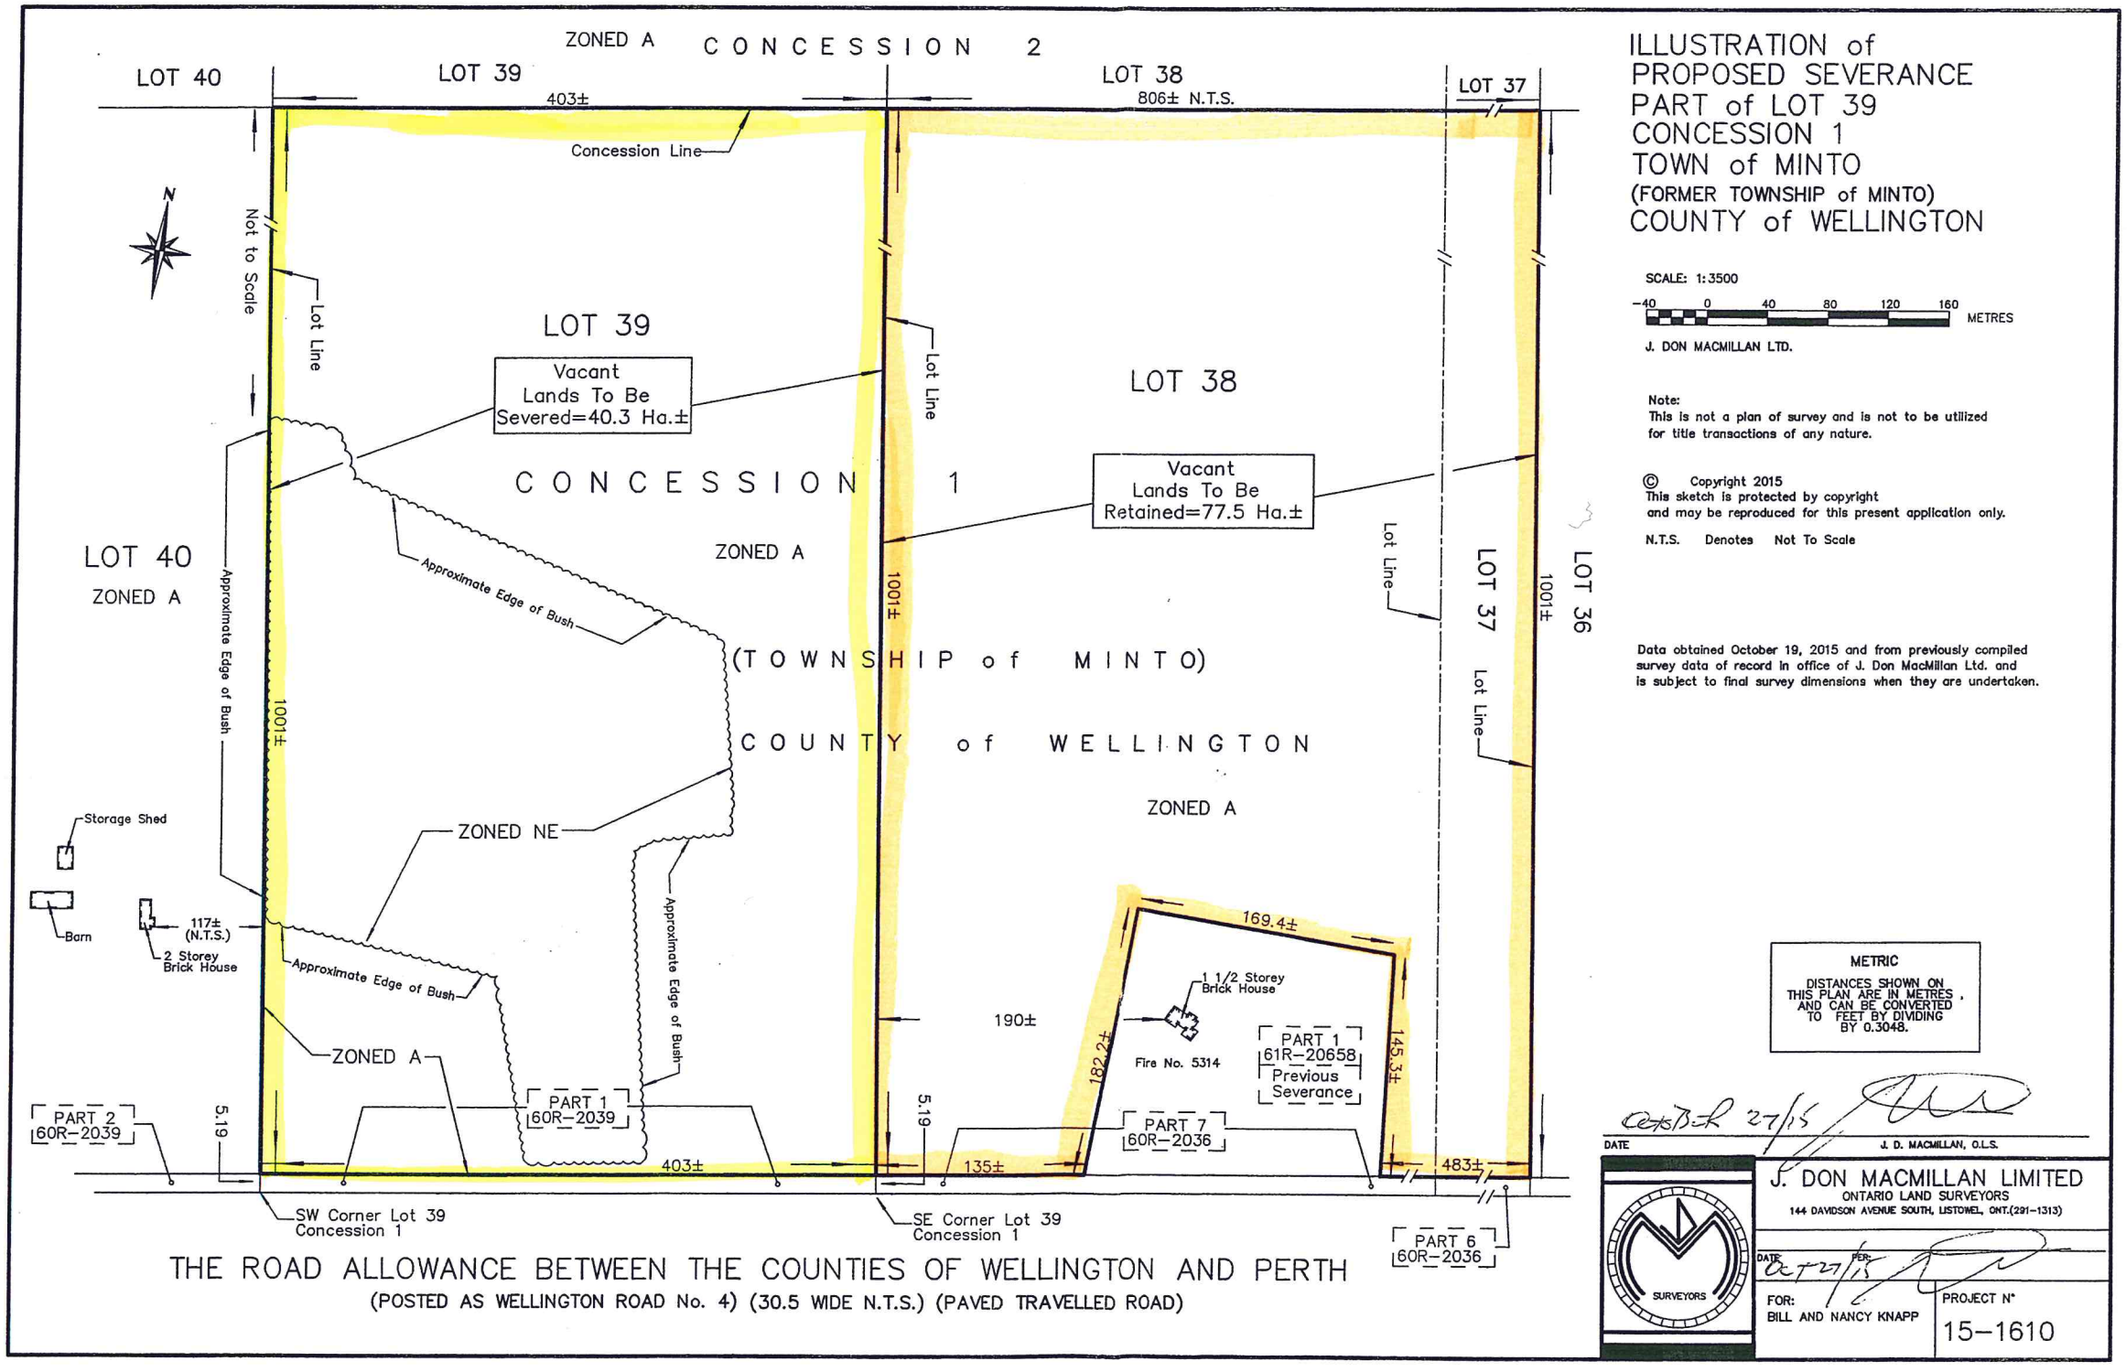

ILLUSTRATION of PROPOSED SEVERANCE PART of LOT 39 CONCESSION 1 TOWN of MINTO

(FORMER TOWNSHIP of MINTO)
COUNTY of WELLINGTON

SCALE: 1:3500

-40 0 40 80 120 160 METRES

J. DON MACMILLAN LTD.

Note:
This is not a plan of survey and is not to be utilized for title transactions of any nature.

© Copyright 2015
This sketch is protected by copyright and may be reproduced for this present application only.

N.T.S. Denotes Not To Scale

Data obtained October 19, 2015 and from previously compiled survey data of record in office of J. Don MacMillan Ltd. and is subject to final survey dimensions when they are undertaken.

METRIC
DISTANCES SHOWN ON THIS PLAN ARE IN METRES, AND CAN BE CONVERTED TO FEET BY DIVIDING BY 0.3048.

October 27/15
DATE
J. D. MACMILLAN, O.L.S.

J. DON MACMILLAN LIMITED
ONTARIO LAND SURVEYORS
144 DAVIDSON AVENUE SOUTH, LISTOWEL, ONT.(291-1313)

SURVEYORS

DATE Oct 27/15 PER:

FOR:
BILL AND NANCY KNAPP

PROJECT N°
15-1610