SKETCH FOR SEVERANCE APPLICATION OF

PART OF LOTS 32 AND 33 CONCESSION 1

(GEOGRAPHIC TOWNSHIP OF EGREMONT)

TOWN OF MOUNT FOREST

COUNTY OF WELLINGTON

SCALE 1 : 1250

10 0 10 20 30 40 50 METRES

SPEIGHT, VAN NOSTRAND & GIBSON LIMITED
ONTARIO LAND SURVEYORS
2015

© THE REPRODUCTION, ALTERATION OR USE OF THIS PLAN, IN WHOLE OR IN PART, WITHOUT THE EXPRESS PERMISSION OF SPEIGHT, VAN NOSTRAND & GIBSON LIMITED IS STRICTLY PROHIBITED.

METRIC

DISTANCES SHOWN ON THIS PLAN ARE IN METRES AND CAN BE CONVERTED TO FEET BY DIVIDING BY 0.3048.

NOTES

THIS SKETCH IS COMPILED FROM REGISTRY OFFICE INFORMATION, AERIAL PHOTOGRAPHY FROM THE COUNTY OF WELLINGTON, AND FIELD SURVEY AND NOTES OF SPEIGHT, VAN NOSTRAND AND GIBSON, O.L.S.

CAUTION

THIS IS NOT A PLAN OF SURVEY AND SHALL ONLY BE USED FOR THE PURPOSE INDICATED IN THE TITLE BLOCK.

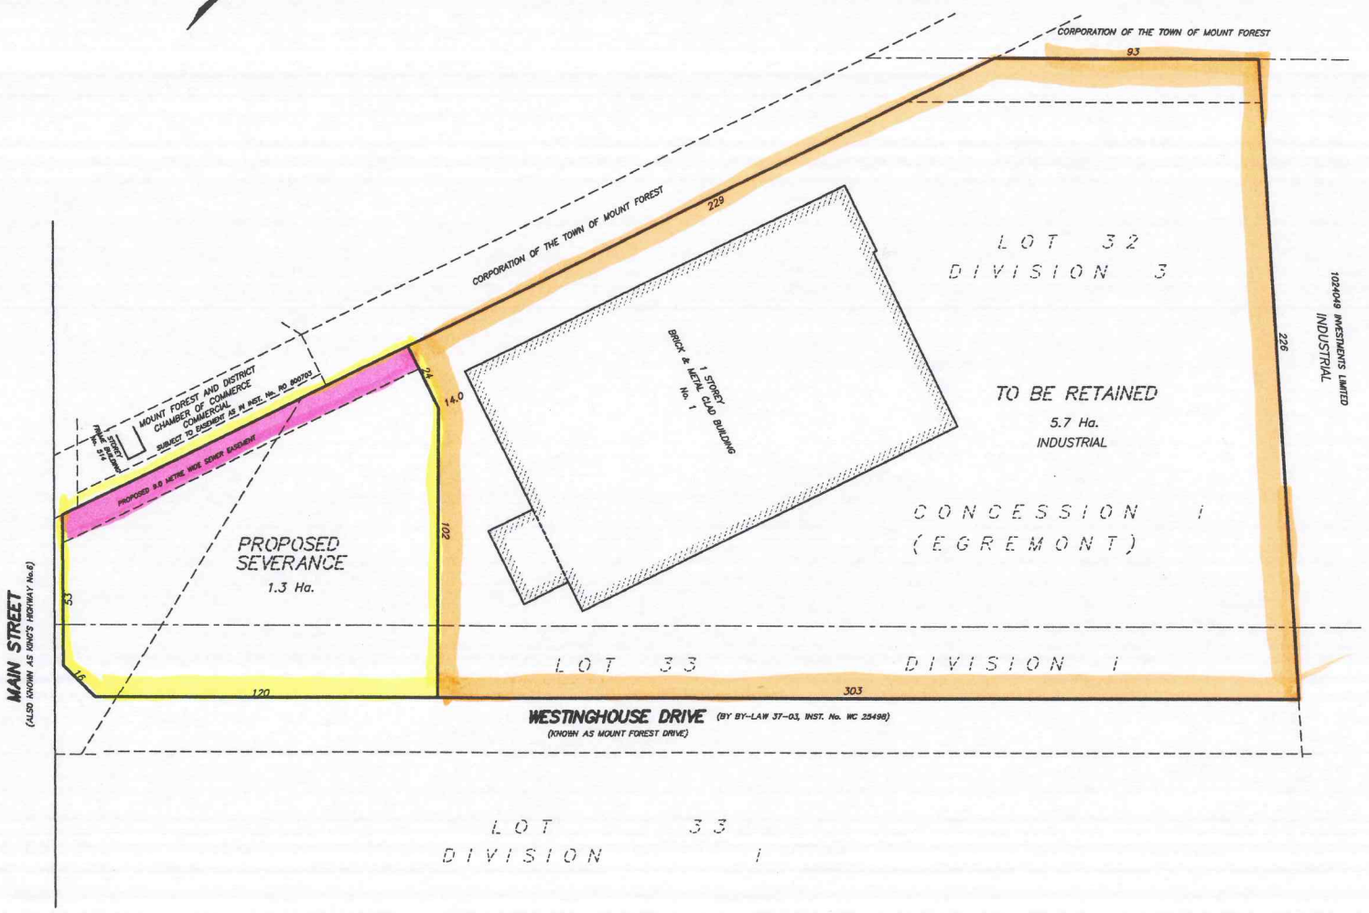

KEY MAP

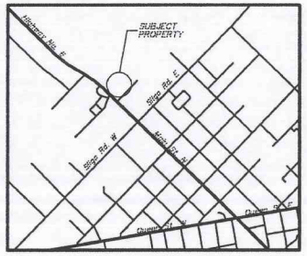

SPEIGHT, VAN NOSTRAND & GIBSON LIMITED
ONTARIO LAND SURVEYORS
750 OAKDALE ROAD, Units 65 & 66
TORONTO, ONTARIO M3N 2Z4
TEL. 416 749-SVNG(7864) FAX 416 749-7866
E-MAIL: toronto@svng.on.ca

DRAWN :	M. D.	FILE NAME :	S1400371.DWG
CHECKED :	D. A. W.	PLOT SCALE :	MET.1=1.25
JOB No. :	140-0371	PLOTTED :	
REF. No. :	4-Con 1 Egremont	UPDATED :	

A2 (420x594)