SKETCH FOR LAND SEVERANCE APPLICATION

PREPARED FOR IAN BAUMAN

SCALE RATIO 1:3000

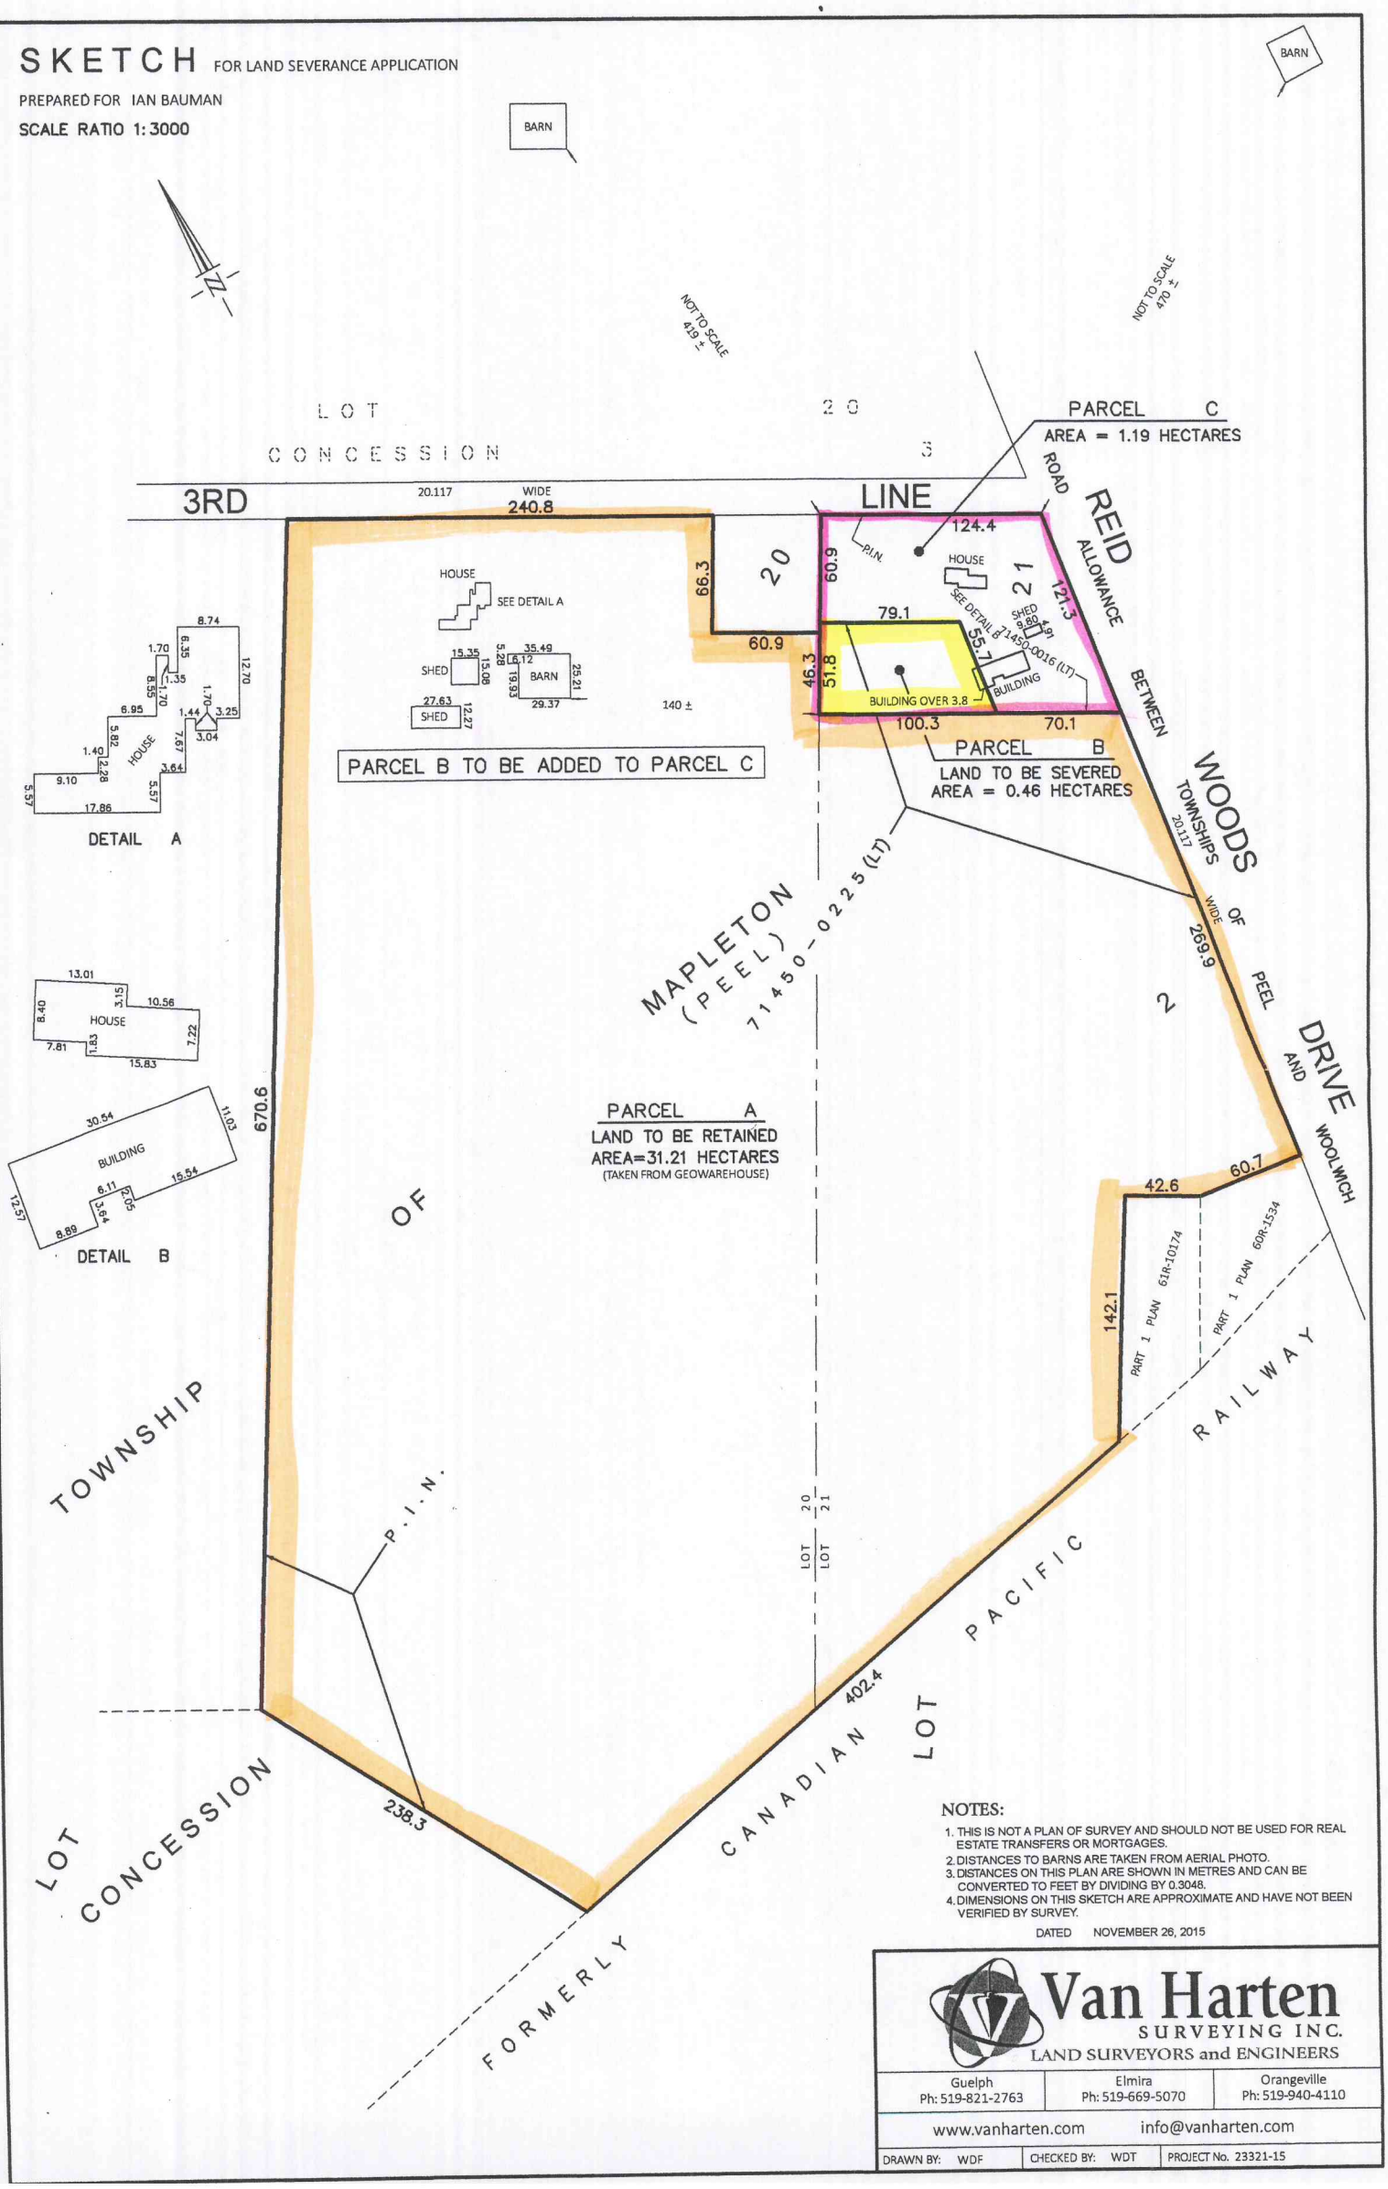

NOTES:

1. THIS IS NOT A PLAN OF SURVEY AND SHOULD NOT BE USED FOR REAL ESTATE TRANSFERS OR MORTGAGES.
2. DISTANCES TO BARNS ARE TAKEN FROM AERIAL PHOTO.
3. DISTANCES ON THIS PLAN ARE SHOWN IN METRES AND CAN BE CONVERTED TO FEET BY DIVIDING BY 0.3048.
4. DIMENSIONS ON THIS SKETCH ARE APPROXIMATE AND HAVE NOT BEEN VERIFIED BY SURVEY.

DATED NOVEMBER 26, 2015

Van Harten SURVEYING INC.
LAND SURVEYORS and ENGINEERS

Guelph	Elmira	Orangeville
Ph: 519-821-2763	Ph: 519-669-5070	Ph: 519-940-4110

www.vanharten.com info@vanharten.com

DRAWN BY: WDF	CHECKED BY: WDT	PROJECT No. 23321-15