SKETCH FOR SEVERANCE APPLICATION
PART OF LOT 7, CONCESSION 5

GEOGRAPHIC TOWNSHIP OF ERIN

TOWN OF ERIN
COUNTY OF WELLINGTON

J. R. FINNIE O.L.S.

SCALE : 1:3000 METRIC

0 25 50 100 150 METRES

METRIC

DISTANCES SHOWN ON THIS PLAN ARE IN METRES AND CAN BE CONVERTED TO FEET BY DIVIDING BY 0.3048.

CAUTION:

THIS IS NOT A PLAN OF SURVEY AND SHALL ONLY BE USED FOR THE PURPOSE INDICATED IN THE TITLE BLOCK.

INFORMATION ON THIS PLAN HAS BEEN COMPILED FROM REGISTRY OFFICE INFORMATION, AERIAL PHOTOGRAPHY FROM THE COUNTY OF WELLINGTON AND FIELD SURVEY BY J. R. FINNIE O.L.S.

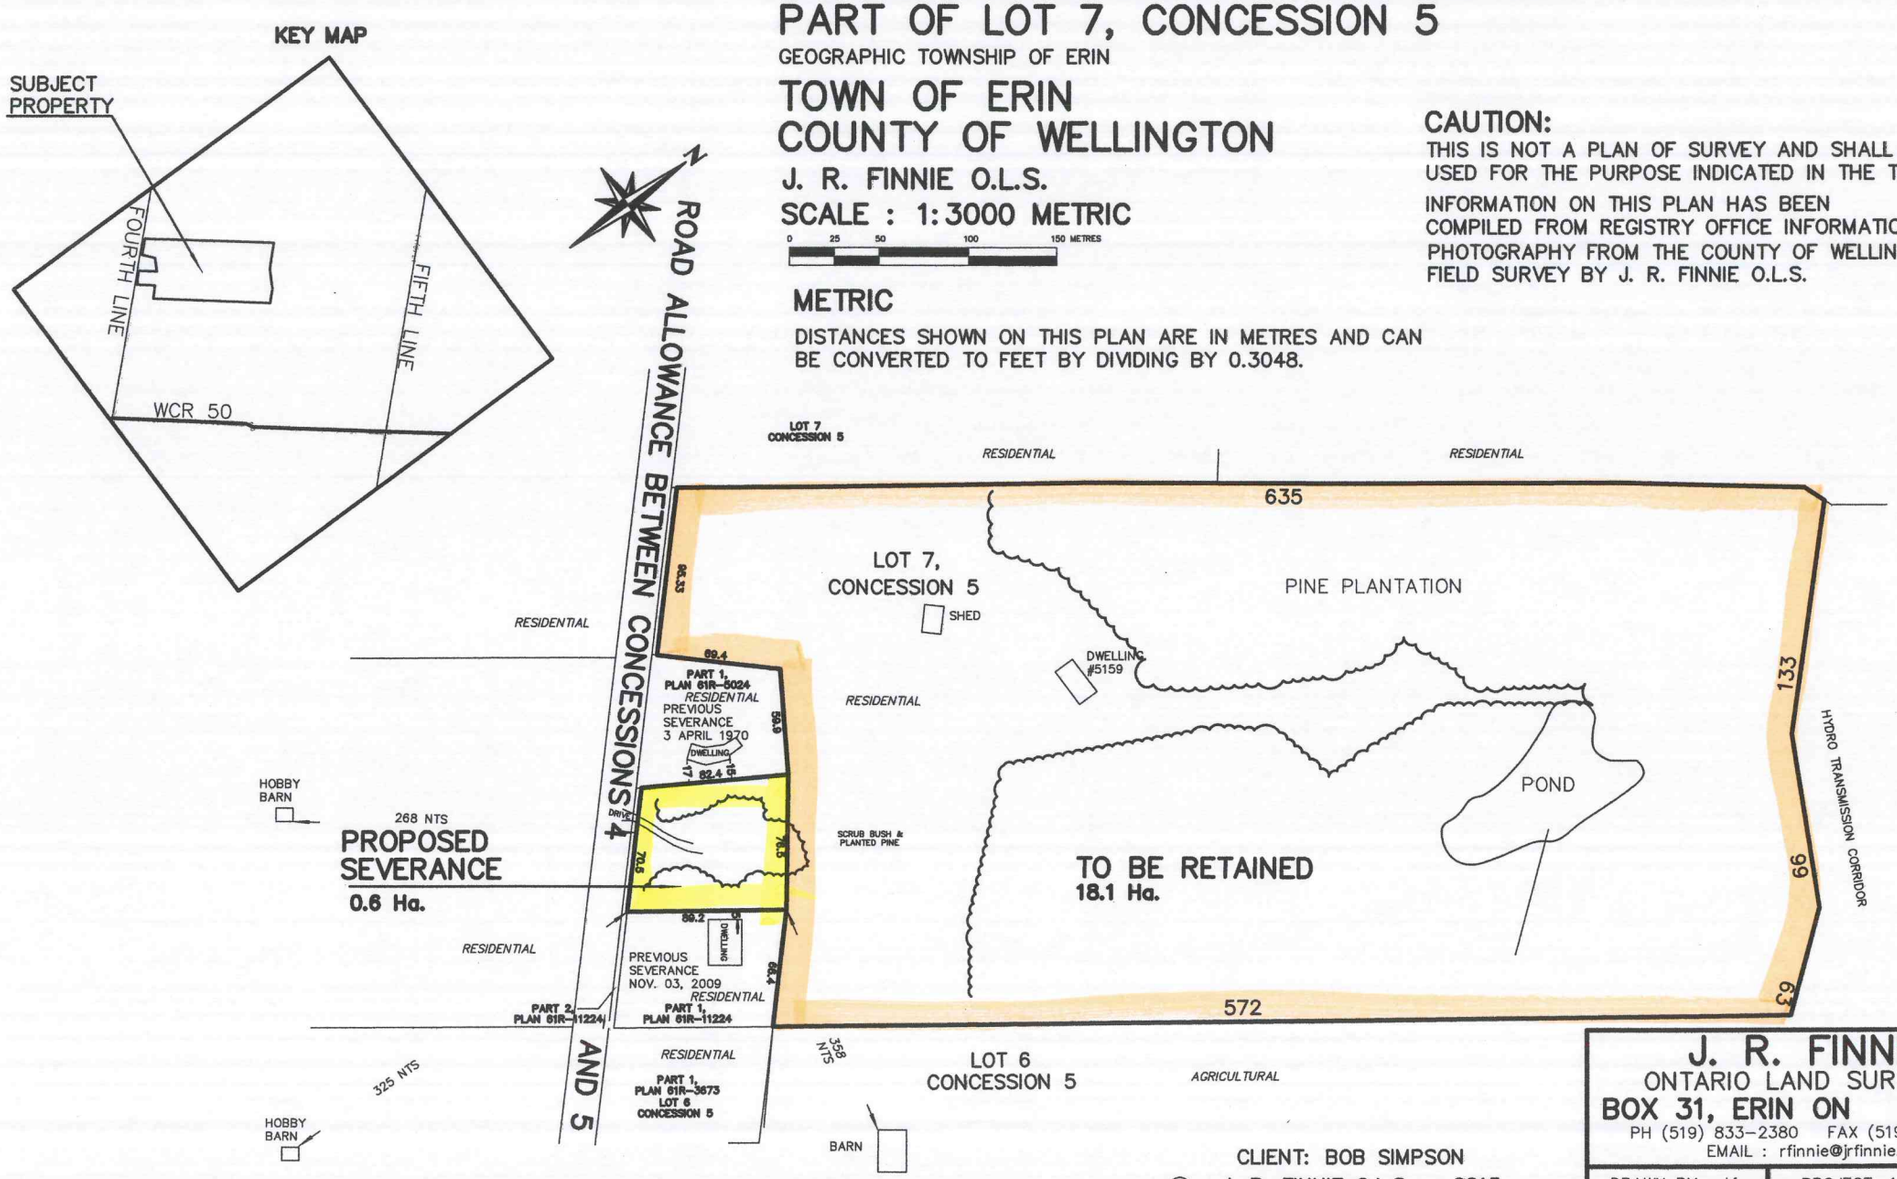

CLIENT: BOB SIMPSON

© J. R. FINNIE O.L.S. – 2015

J. R. FINNIE
ONTARIO LAND SURVEYOR
BOX 31, ERIN ON N0B 1T0
PH (519) 833-2380 FAX (519) 833-0208
EMAIL : rfinnie@jrfinnie.com

DRAWN BY : tf | PROJECT: 15-1644SKT