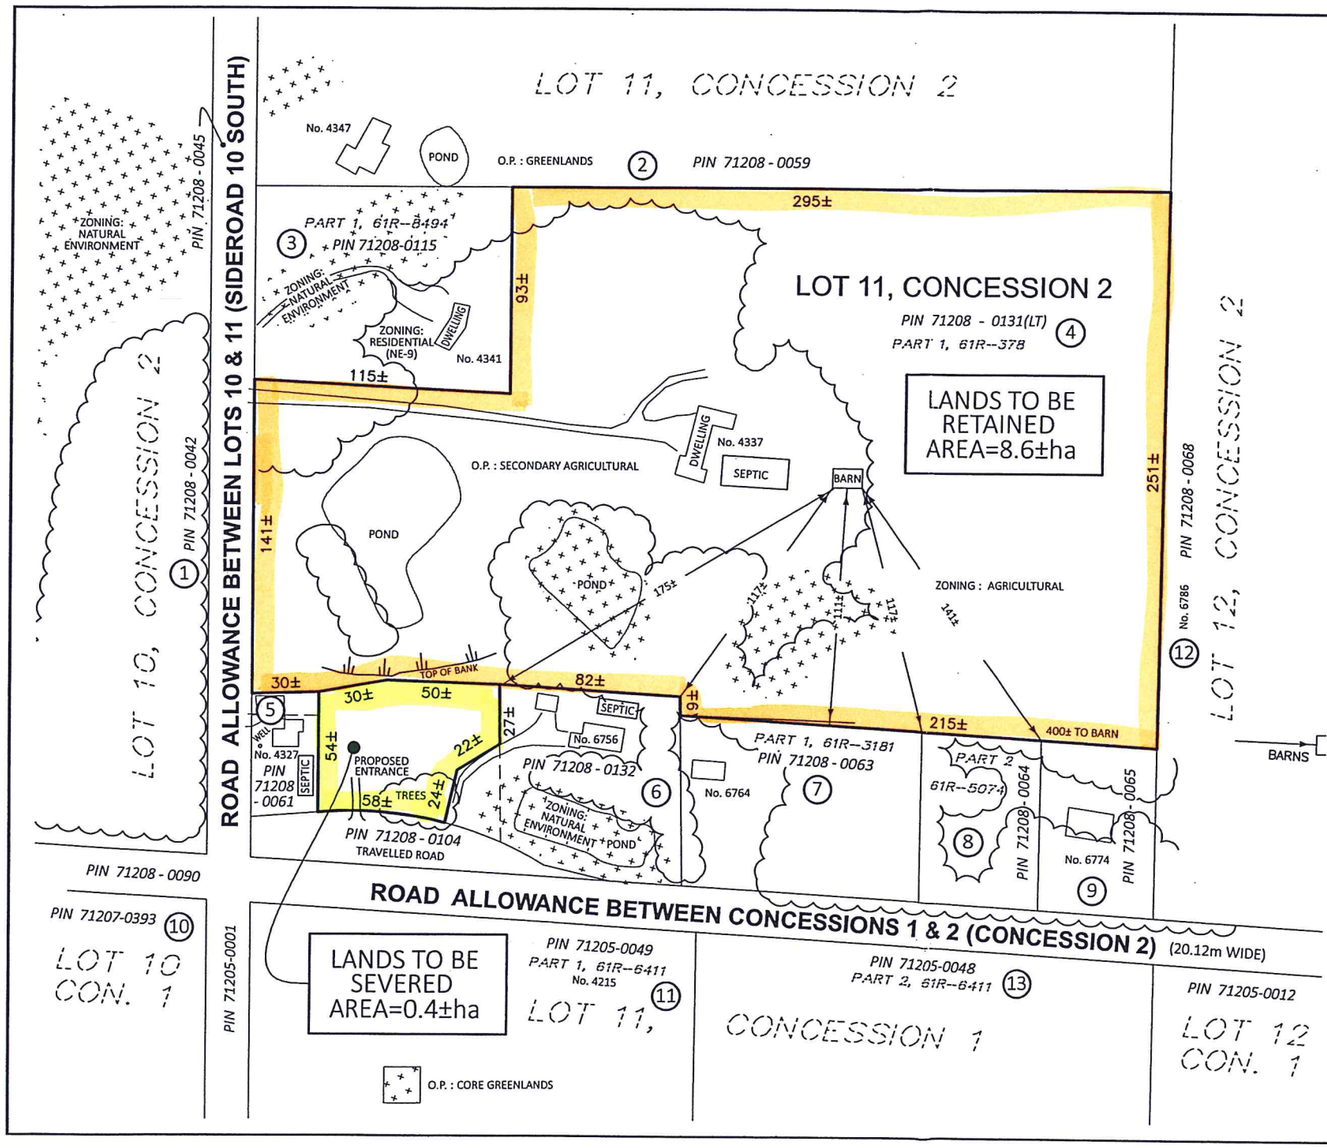

KEYMAP

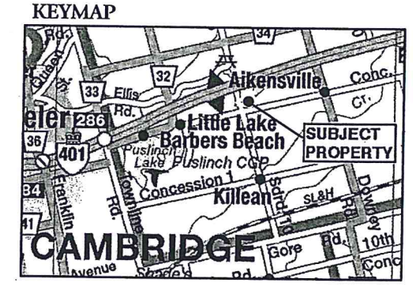

SEVERANCE SKETCH
PART OF LOT 11
CONCESSION 2
TOWNSHIP OF PUSLINCH
COUNTY OF WELLINGTON

SCALE 1 : 2000

0 10 50 100 150 metres

VAN HARTEN SURVEYING INC.

NOTES:

1. **THIS IS NOT A PLAN OF SURVEY AND SHOULD NOT BE USED FOR REAL ESTATE TRANSFERS OR MORTGAGES.**
2. SUBJECT LANDS ARE ZONED AGRICULTURAL
3. SUBJECT LANDS HAVE AN OFFICIAL PLAN DESIGNATION OF SECONDARY AGRICULTURAL AND CORE GREENLANDS
4. DISTANCES TO BARNS ARE TAKEN FROM COUNTY OF WELLINGTON GIS.
5. DIMENSIONS ON THIS SKETCH ARE APPROXIMATE AND HAVE NOT BEEN VERIFIED BY SURVEY.

THIS SKETCH WAS PREPARED
ON THE 3rd DAY OF AUGUST, 2016

JEFFREY E. BUISMAN, O.L.S.

METRIC:

DISTANCES SHOWN ON THIS PLAN ARE IN METRES AND CAN BE CONVERTED TO FEET BY DIVIDING BY 0.3048.

Van Harten
SURVEYING INC.
LAND SURVEYORS and ENGINEERS

Elmira	Guelph	Orangeville
Ph: 519-669-5070	Ph: 519-821-2763	Ph: 519-940-4110

www.vanharten.com info@vanharten.com

DRAWN BY: JAM	CHECKED BY: JEB	PROJECT No. 23977-16

Aug 05,2016-12:10pm
G:\PUSLINCH\Con2\Acad\SEVERANCES\SEV PT11(OLD 13803-99 MOWATT).dwg