SEVERANCE SKETCH

PART OF LOT 31, CONCESSION 8

GEOGRAPHIC TOWNSHIP OF ERIN

TOWN OF ERIN

COUNTY OF WELLINGTON

SCALE 1 : 5000

0 25 50 100 200 300 metres

VAN HARTEN SURVEYING INC.

NOTES:

1. **THIS IS NOT A PLAN OF SURVEY AND SHOULD NOT BE USED FOR REAL ESTATE TRANSFERS OR MORTGAGES.**
2. SUBJECT LANDS ARE ZONED AGRICULTURAL.
3. SUBJECT LANDS HAVE AN OFFICIAL PLAN DESIGNATION OF PRIMARY AGRICULTURAL.
4. DISTANCES ON THIS PLAN ARE SHOWN IN METRES AND CAN BE CONVERTED TO FEET BY DIVIDING BY 0.3048.
5. SEE ATTACHED LIST OF NAMES AND ADDRESSES OF OWNERS.
6. SUBJECT LANDS DESIGNATED AS GREENBELT PROTECTED COUNTRYSIDE IN THE GREENBELT PLAN.

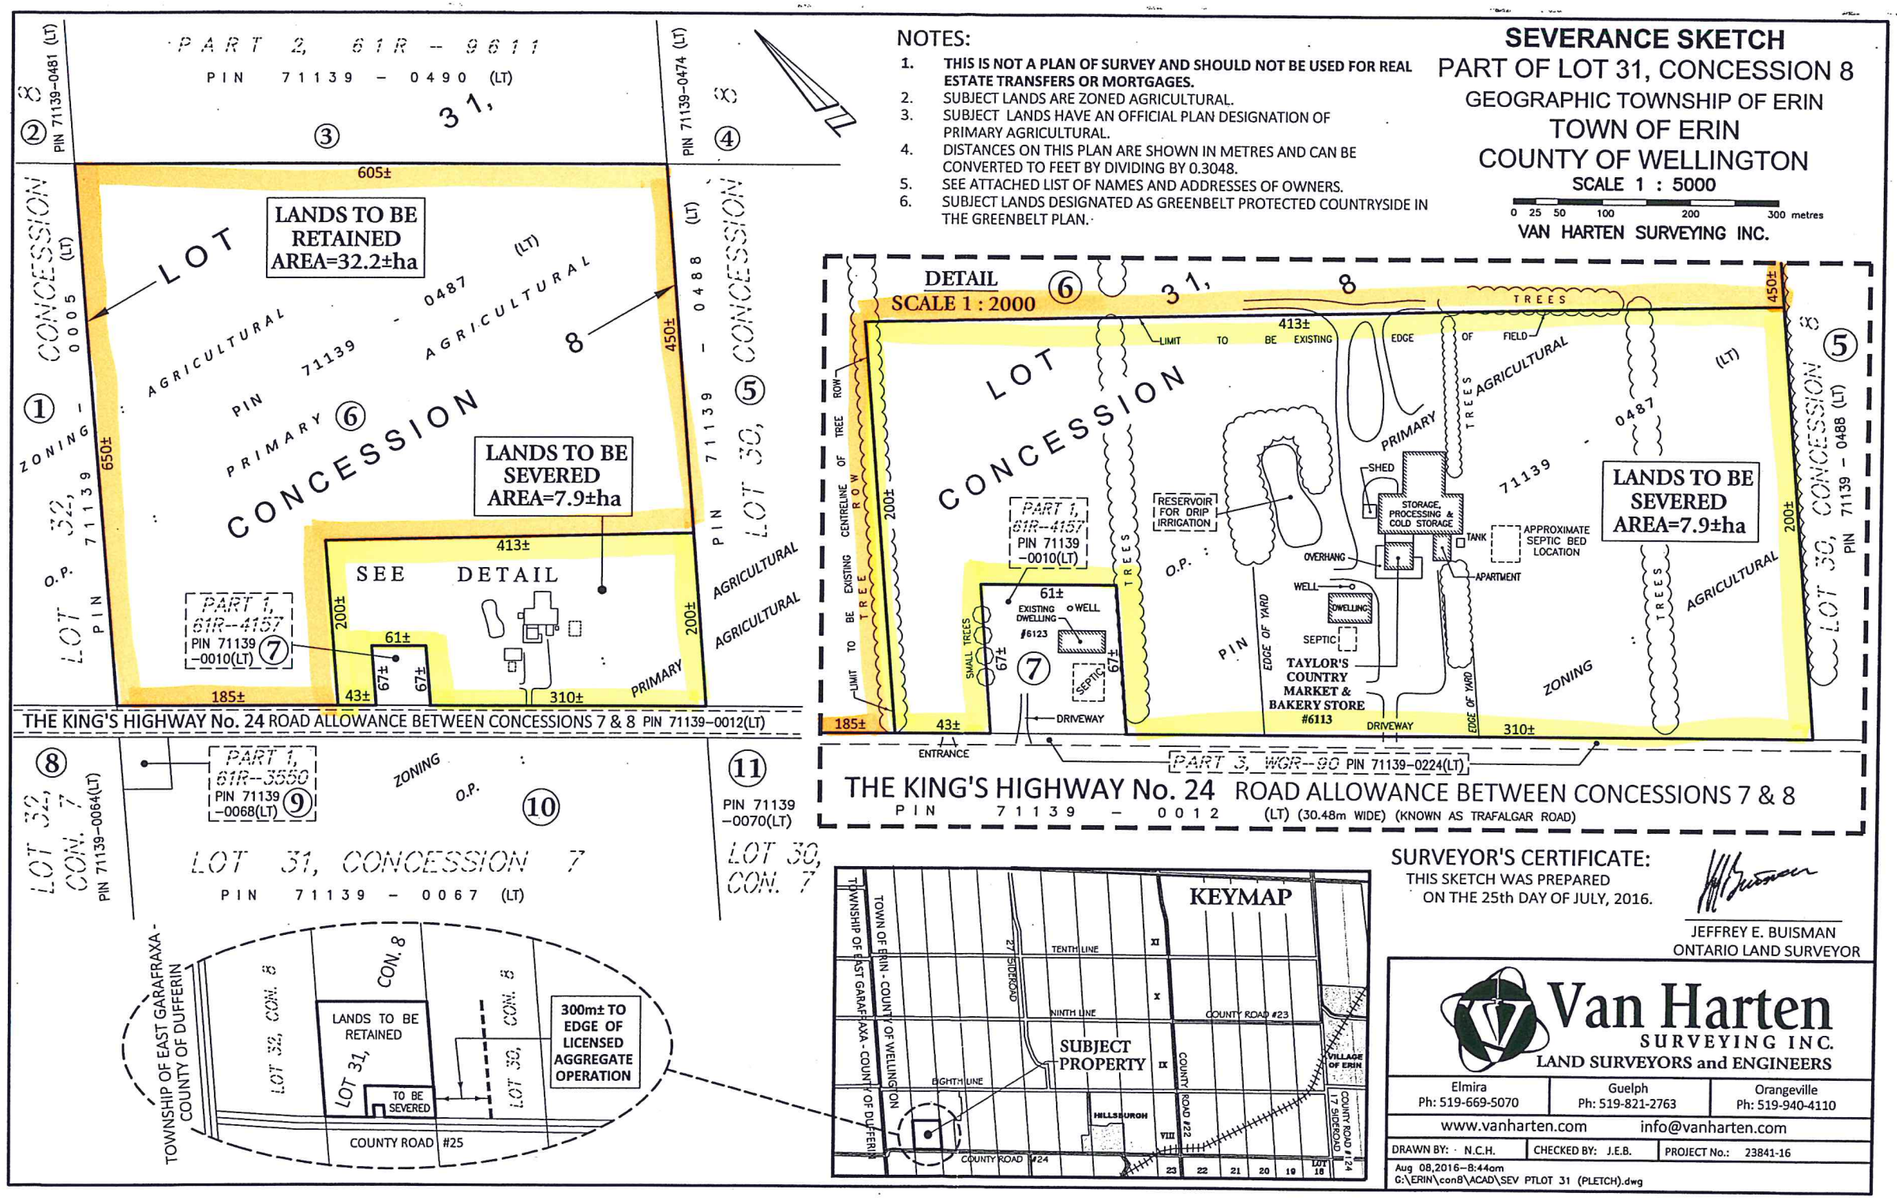

SURVEYOR'S CERTIFICATE:

THIS SKETCH WAS PREPARED ON THE 25th DAY OF JULY, 2016.

JEFFREY E. BUISMAN
ONTARIO LAND SURVEYOR

Van Harten
SURVEYING INC.
LAND SURVEYORS and ENGINEERS

Elmira	Guelph	Orangeville
Ph: 519-669-5070	Ph: 519-821-2763	Ph: 519-940-4110

www.vanharten.com info@vanharten.com

DRAWN BY: N.C.H.	CHECKED BY: J.E.B.	PROJECT No.: 23841-16

Aug 08,2016-8:44am
G:\ERIN\con8\ACAD\SEV PTLOT 31 (PLETCH).dwg