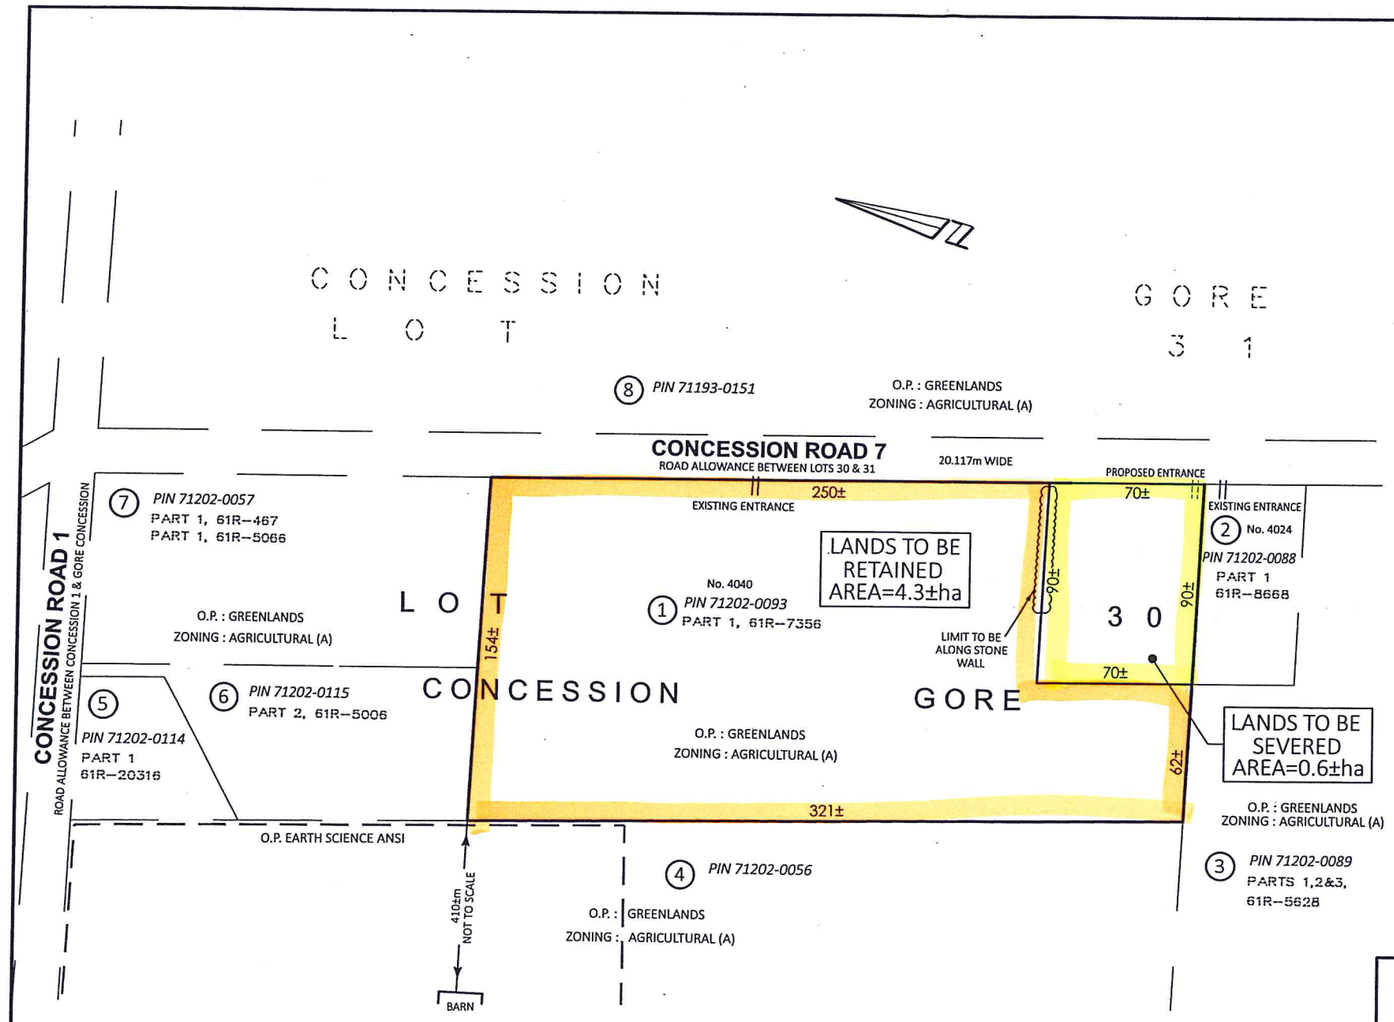

SEVERANCE SKETCH

PART OF LOT 30, CONCESSION GORE
TOWNSHIP OF PUSLINCH
COUNTY OF WELLINGTON

KEYMAP

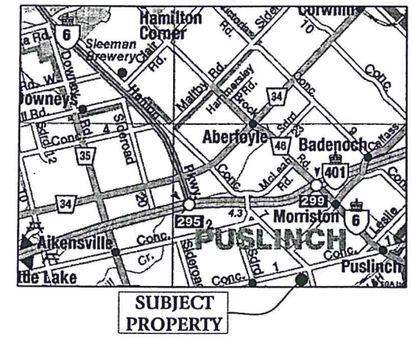

SCALE 1 : 2000

0 10 50 100 150 metres

VAN HARTEN SURVEYING INC.

NOTES:

1. **THIS IS NOT A PLAN OF SURVEY AND SHOULD NOT BE USED FOR REAL ESTATE TRANSFERS OR MORTGAGES.**
2. SUBJECT LANDS ARE ZONED AGRICULTURAL.
3. SUBJECT LANDS HAVE AN OFFICIAL PLAN DESIGNATION OF GREENLANDS.
4. DISTANCES ON THIS PLAN ARE SHOWN IN METRES AND CAN BE CONVERTED TO FEET BY DIVIDING BY 0.3048.
5. SEE ATTACHED LIST OF NAMES AND ADDRESSES OF OWNERS.
6. DIMENSIONS ON THIS SKETCH ARE APPROXIMATE AND HAVE NOT BEEN VERIFIED BY SURVEY.
7. SEPTIC BEDS OF ABUTTING PROPERTIES ARE ASSUMED TO BE COMPLETELY ON THEIR RESPECTIVE PROPERTIES.
8. SUBJECT LANDS ARE DESIGNATED AS PART OF THE GREENBELT NATURAL HERITAGE SYSTEM IN THE GREENBELT PLAN.

THIS SKETCH WAS PREPARED
ON THE 8th DAY OF AUGUST 2016

JEFFREY E. BUISMAN
ONTARIO LAND SURVEYOR

Van Harten
SURVEYING INC.
LAND SURVEYORS and ENGINEERS

Elmira	Guelph	Orangeville
Ph: 519-669-5070	Ph: 519-821-2763	Ph: 519-940-4110

www.vanharten.com info@vanharten.com

DRAWN BY: ARN	CHECKED BY: JEB	PROJECT No. 23874-16

Aug 08,2016-8:13am
G:\PUSLINCH\ConGore\ACAD\SKETCH PTLOT30 (McMILLAN) UTM.dwg