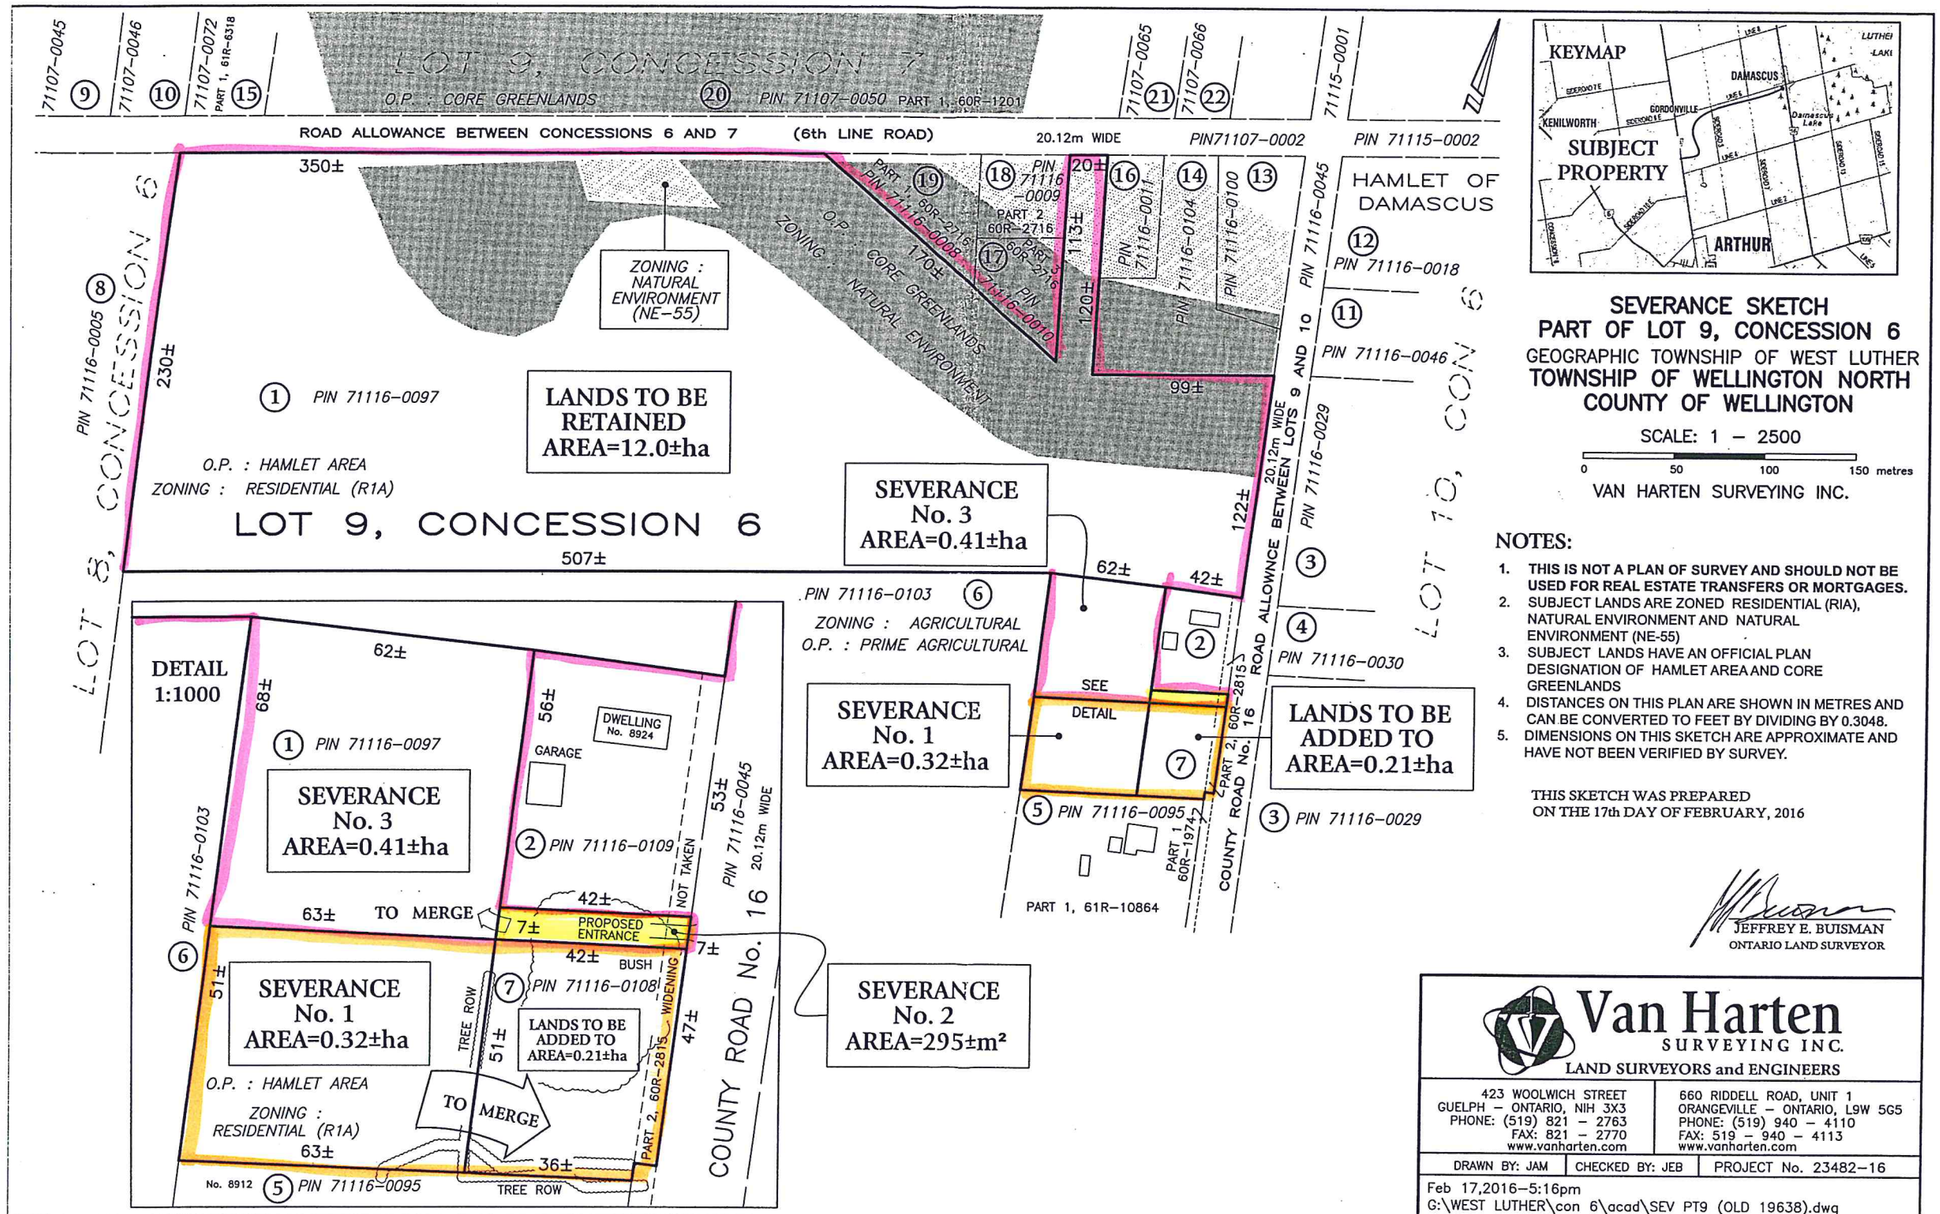

SEVERANCE SKETCH
PART OF LOT 9, CONCESSION 6
GEOGRAPHIC TOWNSHIP OF WEST LUTHER
TOWNSHIP OF WELLINGTON NORTH
COUNTY OF WELLINGTON

SCALE: 1 – 2500

0 50 100 150 metres

VAN HARTEN SURVEYING INC.

NOTES:

1. **THIS IS NOT A PLAN OF SURVEY AND SHOULD NOT BE USED FOR REAL ESTATE TRANSFERS OR MORTGAGES.**
2. SUBJECT LANDS ARE ZONED RESIDENTIAL (RIA), NATURAL ENVIRONMENT AND NATURAL ENVIRONMENT (NE-55)
3. SUBJECT LANDS HAVE AN OFFICIAL PLAN DESIGNATION OF HAMLET AREA AND CORE GREENLANDS
4. DISTANCES ON THIS PLAN ARE SHOWN IN METRES AND CAN BE CONVERTED TO FEET BY DIVIDING BY 0.3048.
5. DIMENSIONS ON THIS SKETCH ARE APPROXIMATE AND HAVE NOT BEEN VERIFIED BY SURVEY.

THIS SKETCH WAS PREPARED ON THE 17th DAY OF FEBRUARY, 2016

JEFFREY E. BUISMAN
ONTARIO LAND SURVEYOR

Van Harten SURVEYING INC.
LAND SURVEYORS and ENGINEERS

423 WOOLWICH STREET
GUELPH – ONTARIO, NIH 3X3
PHONE: (519) 821 – 2763
FAX: 821 – 2770
www.vanharten.com

660 RIDDELL ROAD, UNIT 1
ORANGEVILLE – ONTARIO, L9W 5G5
PHONE: (519) 940 – 4110
FAX: 519 – 940 – 4113
www.vanharten.com

DRAWN BY: JAM	CHECKED BY: JEB	PROJECT No. 23482-16

Feb 17,2016-5:16pm
G:\WEST LUTHER\con 6\acad\SEV PT9 (OLD 19638).dwg