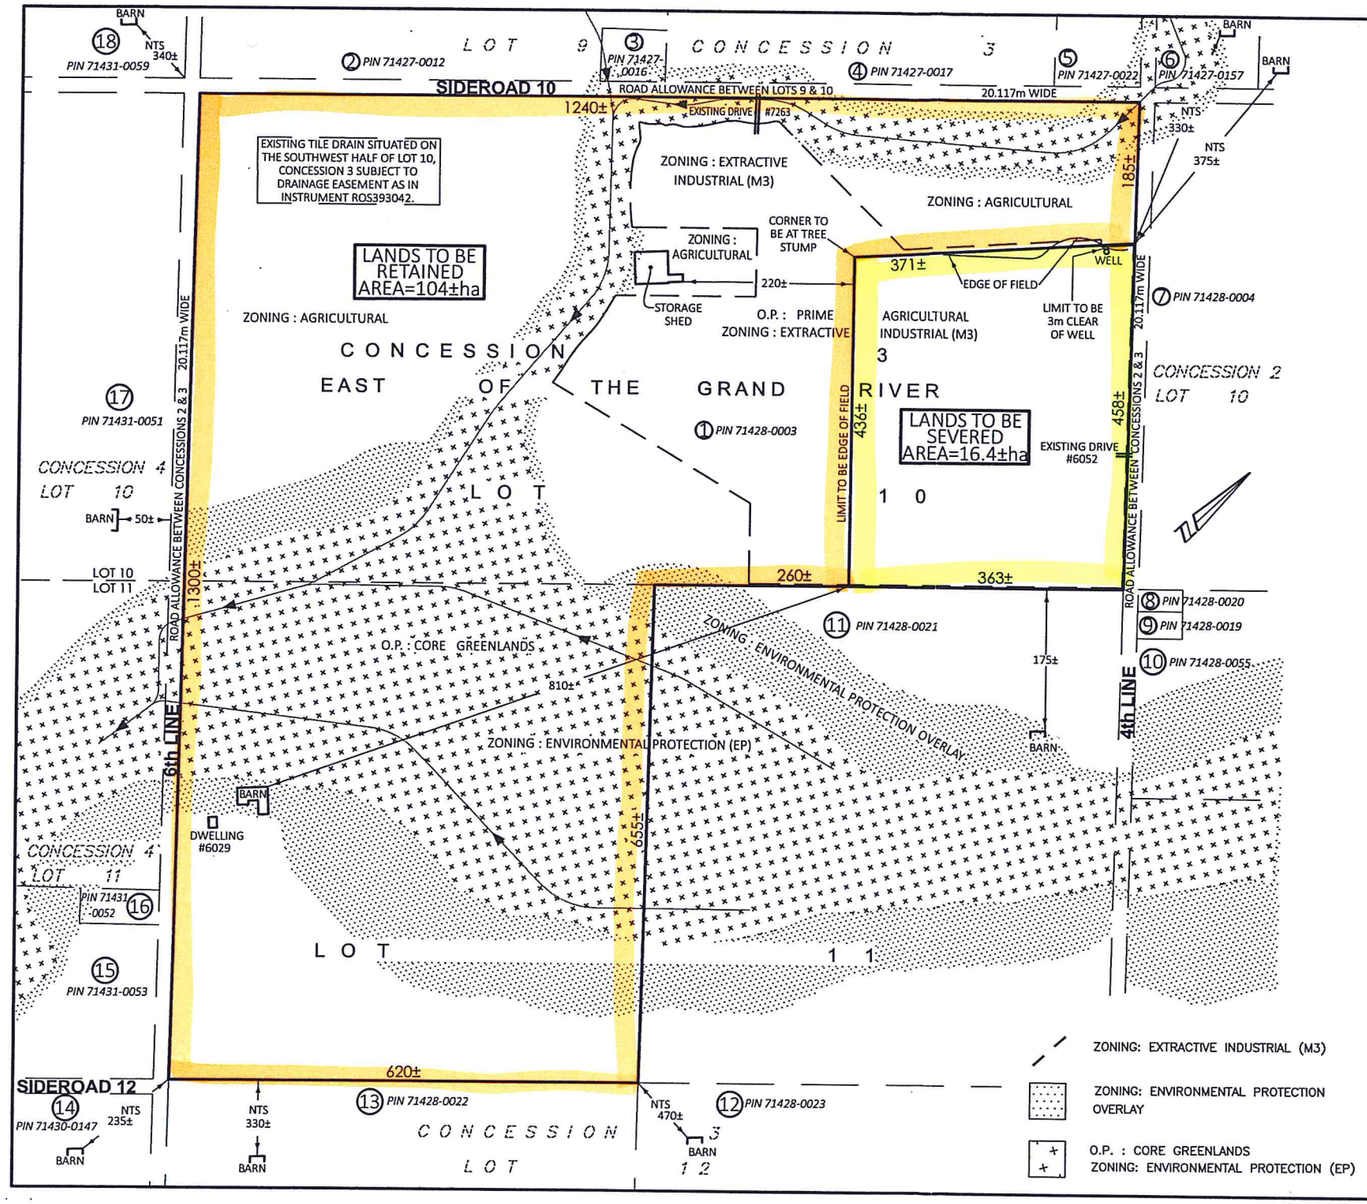

SEVERANCE SKETCH

LOT 10 AND PART OF LOT 11, CONCESSION 3
EAST OF THE GRAND RIVER
GEOGRAPHIC TOWNSHIP OF PILKINGTON
TOWNSHIP OF CENTRE WELLINGTON
COUNTY OF WELLINGTON

KEYMAP

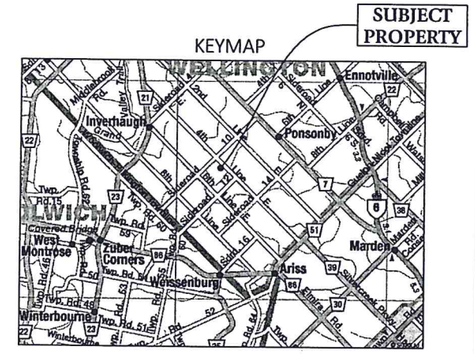

SCALE 1:6000

NOTES:

1. **THIS IS NOT A PLAN OF SURVEY AND SHOULD NOT BE USED FOR REAL ESTATE TRANSFERS OR MORTGAGES.**
2. SUBJECT LANDS ARE ZONED AGRICULTURAL, EXTRACTIVE INDUSTRIAL (M3), EP AND EP OVERLAY .
3. SUBJECT LANDS HAVE AN OFFICIAL PLAN DESIGNATION OF PRIMARY AGRICULTURAL AND CORE GREENLANDS.
4. DISTANCES ON THIS PLAN ARE SHOWN IN METRES AND CAN BE CONVERTED TO FEET BY DIVIDING BY 0.3048.
5. SEE ATTACHED LIST OF NAMES AND ADDRESSES OF OWNERS.
6. DIMENSIONS ON THIS SKETCH ARE APPROXIMATE AND HAVE NOT BEEN VERIFIED BY SURVEY.
7. DISTANCES TO BARNS TAKEN FROM GRCA GIS MAPPING WEBSITE.
8. NTS DENOTES NOT TO SCALE.

THIS SKETCH WAS PREPARED
ON THE 8th DAY OF AUGUST 2016

JEFFREY E. BUISMAN
ONTARIO LAND SURVEYOR

Van Harten
SURVEYING INC.
LAND SURVEYORS and ENGINEERS

Elmira	Guelph	Orangeville
Ph: 519-669-5070	Ph: 519-821-2763	Ph: 519-940-4110

www.vanharten.com info@vanharten.com

DRAWN BY: ARN	CHECKED BY: JEB	PROJECT No. 23948-16

Aug 08,2016-9:42am
G:\PILKINGTON\CON 3 EGR\acad\SKETCH LT 10-11 (DEL PIERO).dwg