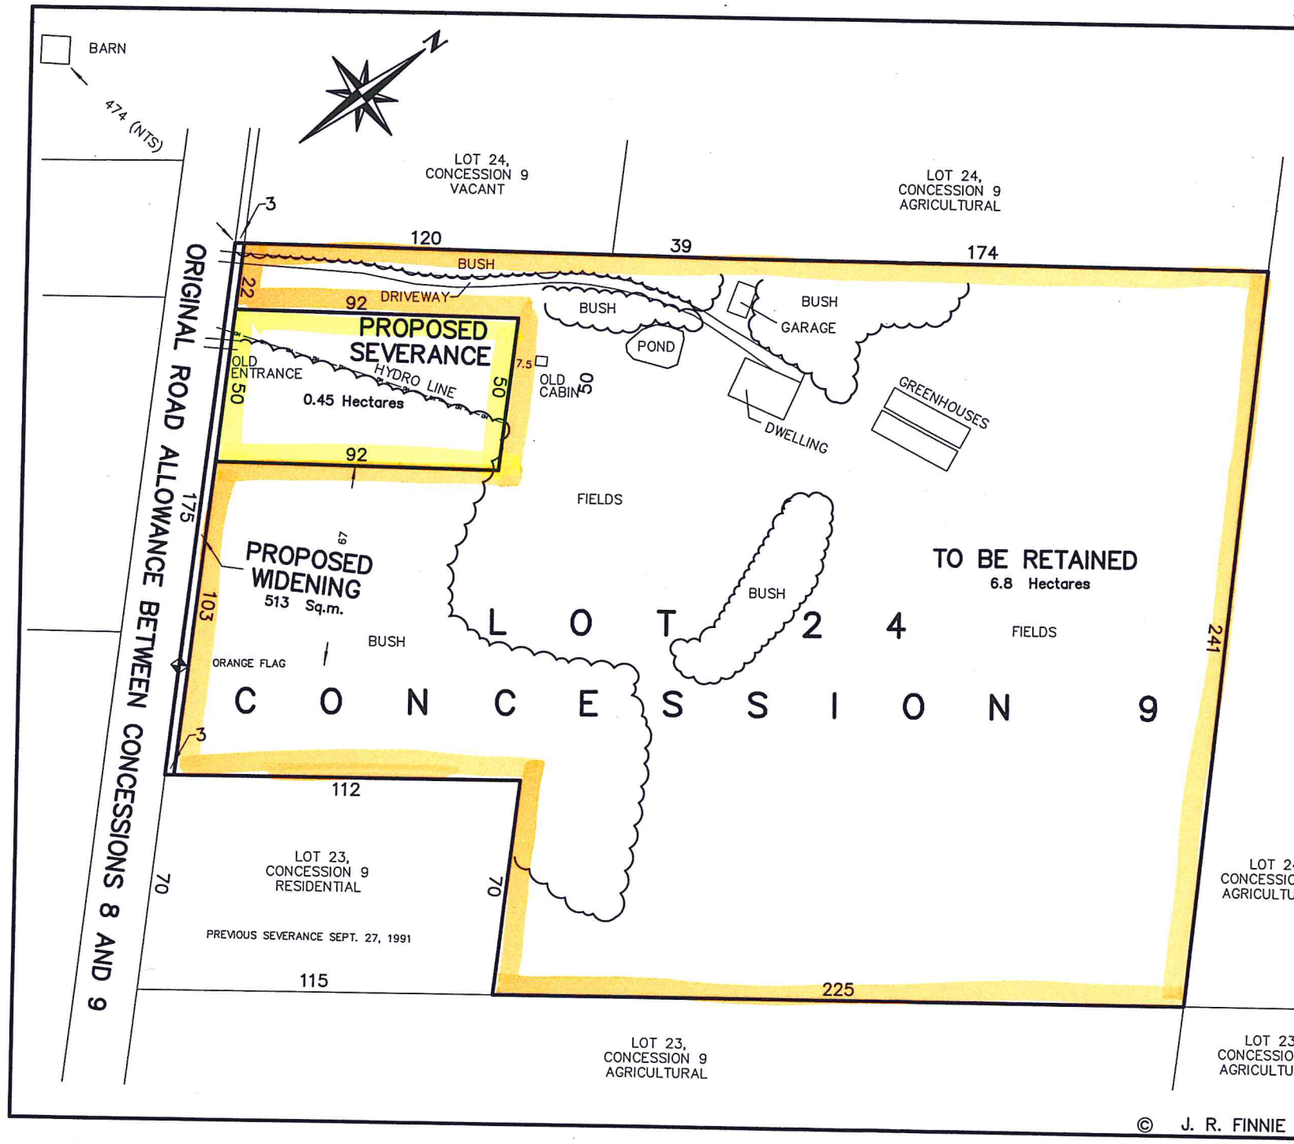

SKETCH FOR SEVERANCE APPLICATION PART OF LOT 24, CONCESSION 9 TOWN OF ERIN COUNTY OF WELLINGTON

J. R. FINNIE O.L.S.

SCALE: 1:1500 METRIC

0 15 30 60 90 METRES

METRIC

DISTANCES SHOWN ON THIS PLAN ARE IN METRES AND CAN BE CONVERTED TO IMPERIAL BY DIVIDING BY 0.3048.

KEY PLAN

(NOT TO SCALE)

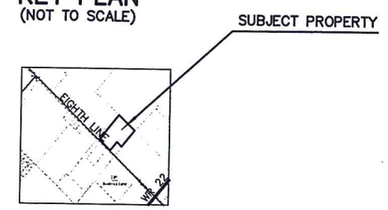

CAUTION

THIS IS NOT A PLAN OF SURVEY AND SHALL ONLY BE USED FOR THE PURPOSE INDICATED IN THE TITLE BLOCK.

NOTES

INFORMATION ON THIS PLAN HAS BEEN COMPILED FROM REGISTRY OFFICE INFORMATION, COUNTY OF WELLINGTON AERIAL PHOTOGRAPHY AND FIELD SURVEY BY J. R. FINNIE O.L.S.

CLIENT: RON HARTWICK

J. R. FINNIE
ONTARIO LAND SURVEYOR
BOX 31, ERIN ON NOB 1T0
PH (519) 833-2380 FAX (519) 833-0208
EMAIL: rfinnie@jrfinnie.com
www.jrfinnie.com

© J. R. FINNIE O.L.S. – 2016

DRAWN BY: tf | PROJECT: 16-1793-SKT