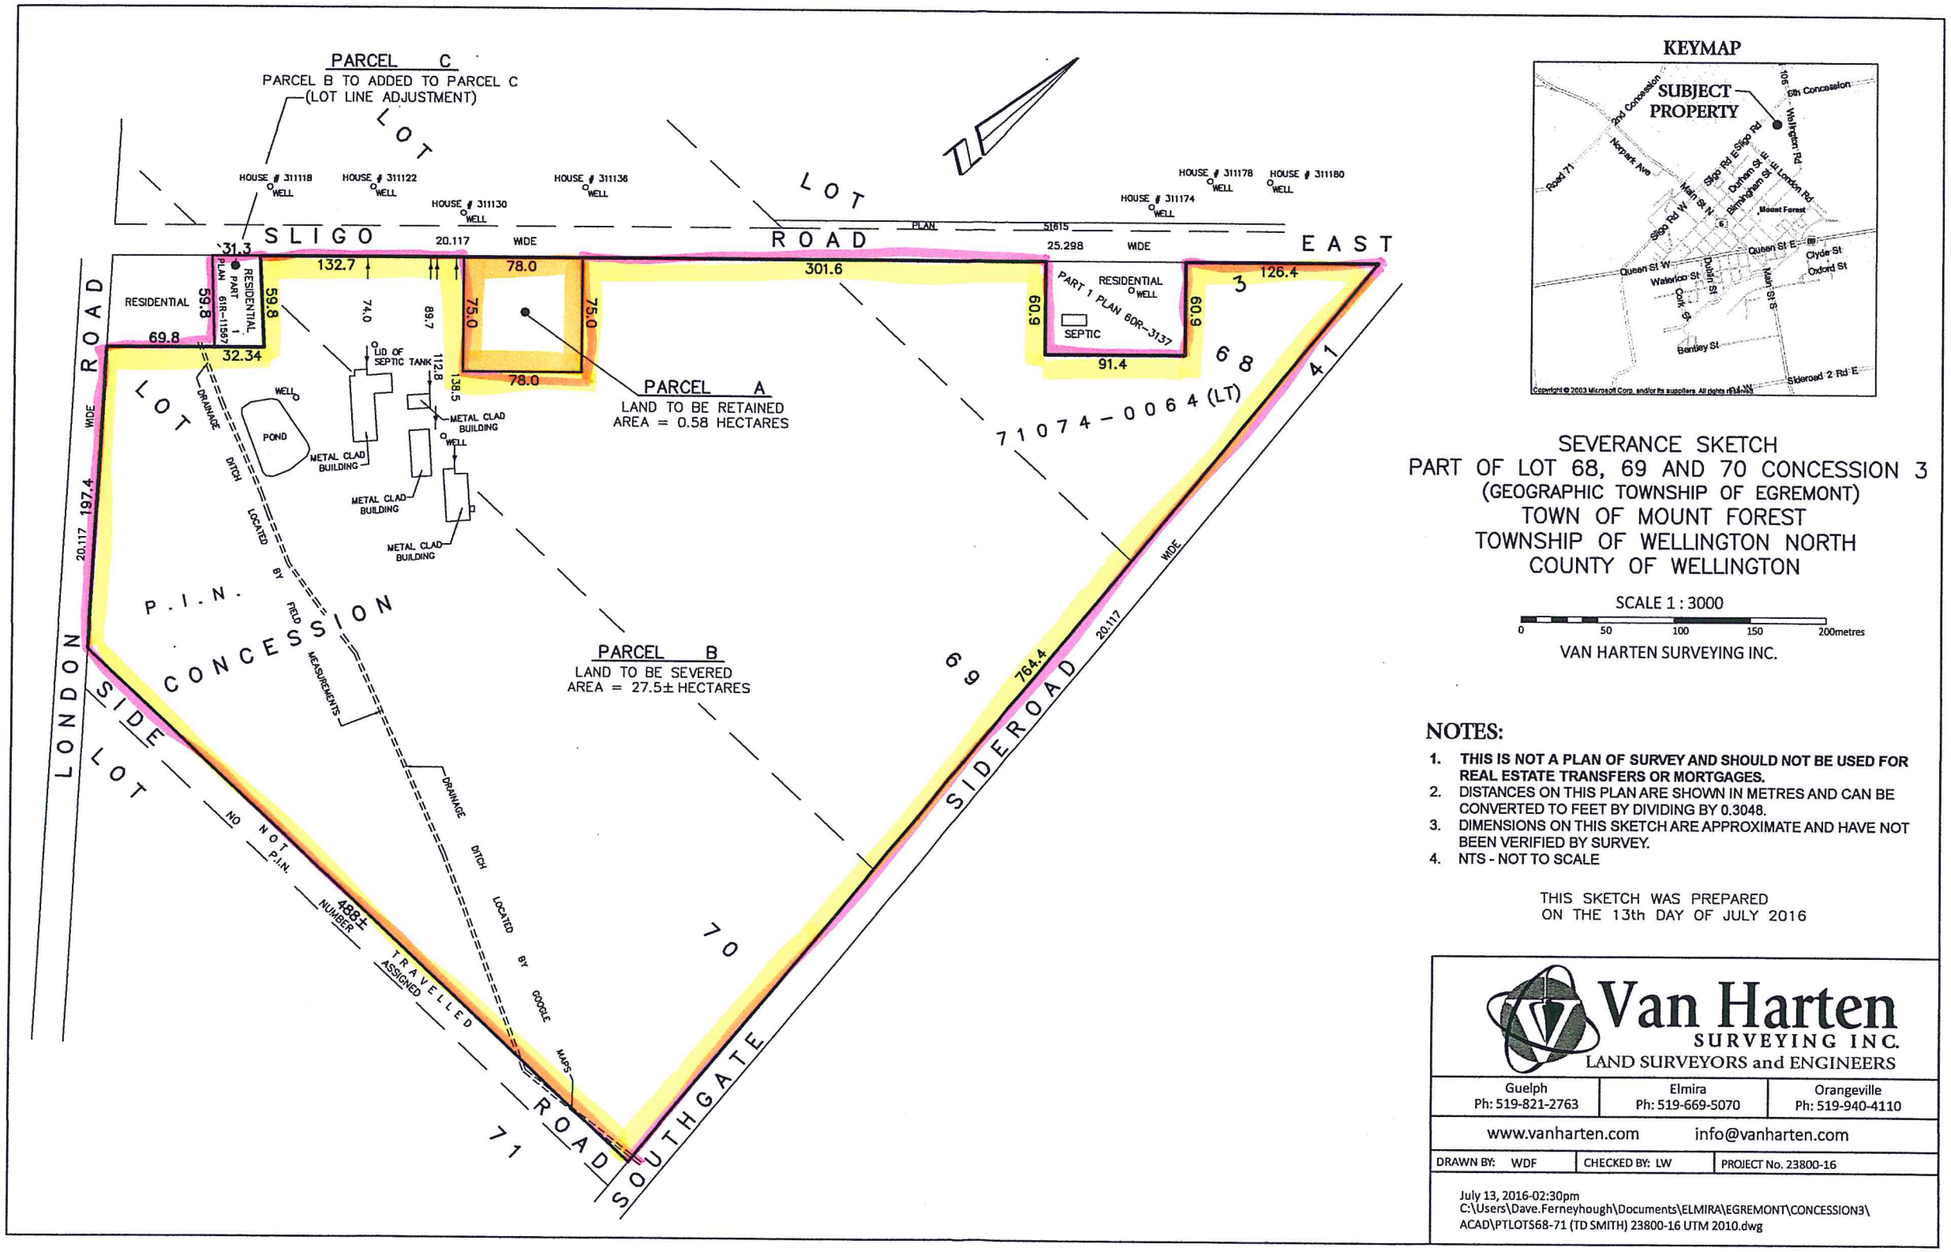

KEYMAP

SEVERANCE SKETCH
PART OF LOT 68, 69 AND 70 CONCESSION 3
(GEOGRAPHIC TOWNSHIP OF EGREMONT)
TOWN OF MOUNT FOREST
TOWNSHIP OF WELLINGTON NORTH
COUNTY OF WELLINGTON

SCALE 1 : 3000

0 50 100 150 200metres

VAN HARTEN SURVEYING INC.

NOTES:

1. **THIS IS NOT A PLAN OF SURVEY AND SHOULD NOT BE USED FOR REAL ESTATE TRANSFERS OR MORTGAGES.**
2. DISTANCES ON THIS PLAN ARE SHOWN IN METRES AND CAN BE CONVERTED TO FEET BY DIVIDING BY 0.3048.
3. DIMENSIONS ON THIS SKETCH ARE APPROXIMATE AND HAVE NOT BEEN VERIFIED BY SURVEY.
4. NTS - NOT TO SCALE

THIS SKETCH WAS PREPARED
ON THE 13th DAY OF JULY 2016

Van Harten
SURVEYING INC.
LAND SURVEYORS and ENGINEERS

Guelph	Elmira	Orangeville
Ph: 519-821-2763	Ph: 519-669-5070	Ph: 519-940-4110

www.vanharten.com info@vanharten.com

DRAWN BY: WDF	CHECKED BY: LW	PROJECT No. 23800-16

July 13, 2016-02:30pm
C:\Users\Dave.Ferneyhough\Documents\ELMIRA\EGREMONT\CONCESSION3\ACAD\PTLOTS68-71 (TD SMITH) 23800-16 UTM 2010.dwg