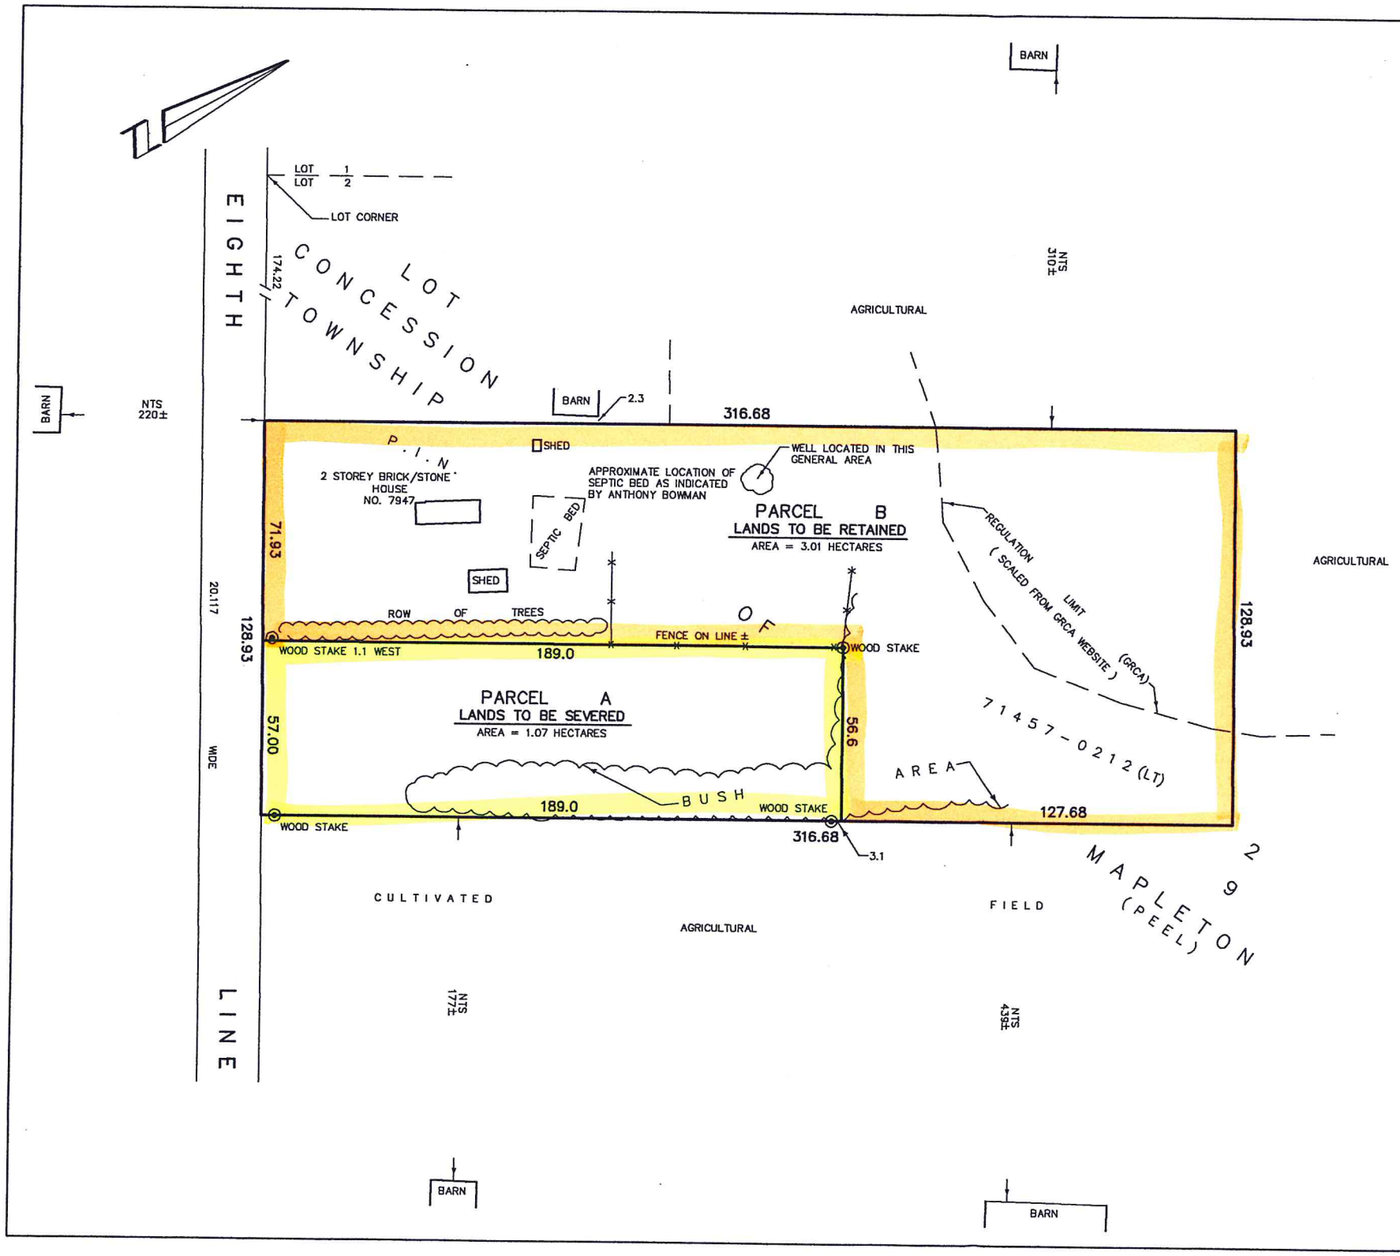

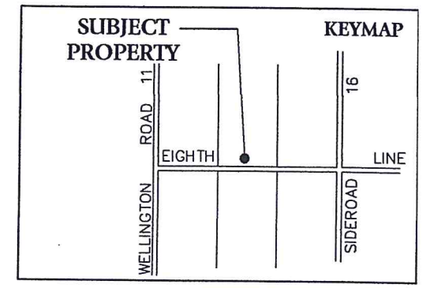

SEVERANCE SKETCH
PART OF LOT 2, CONCESSION 9
GEOGRAPHIC TOWNSHIP OF PEEL
TOWNSHIP OF MAPLETON
COUNTY OF WELLINGTON

SCALE 1 : 1500

0 25 50 75 metres

VAN HARTEN SURVEYING INC.

NOTES:

1. **THIS IS NOT A PLAN OF SURVEY AND SHOULD NOT BE USED FOR REAL ESTATE TRANSFERS OR MORTGAGES.**
2. SUBJECT LANDS ARE ZONED AGRICULTURAL
3. DISTANCES TO BARNS ARE TAKEN FROM GRCA WEBSITE.
4. DISTANCES ON THIS PLAN ARE SHOWN IN METRES AND CAN BE CONVERTED TO FEET BY DIVIDING BY 0.3048.
5. DIMENSIONS ON THIS SKETCH ARE APPROXIMATE AND HAVE NOT BEEN VERIFIED BY SURVEY.
6. NTS - NOT TO SCALE

THIS SKETCH WAS PREPARED
ON THE 15th DAY OF JUNE 2016

Van Harten SURVEYING INC.
LAND SURVEYORS and ENGINEERS

Guelph	Elmira	Orangeville
Ph: 519-821-2763	Ph: 519-669-5070	Ph: 519-940-4110

www.vanharten.com info@vanharten.com

DRAWN BY: WDF	CHECKED BY: WDT	PROJECT No. 23825-16

June 15,2016-2:30pam
C:\Users\Dave.Ferneyhough\Documents\ELMIRA\PEEL\CONCESSION9\ACAD\PTLOT2 (MARTIN) 23825-16 UTM 2010.dwg