SKETCH FOR LAND SEVERANCE APPLICATION

PREPARED FOR SIMEON M. BAUMAN AND ANNIE BAUMAN

SCALE RATIO 1:750

DISTANCES SHOWN ON THIS PLAN ARE IN METERS AND CAN BE CONVERTED TO FEET BY DIVIDING BY 0.3048

CAUTION

THIS SKETCH IS NOT A PLAN OF SURVEY AND SHALL NOT BE USED FOR TRANSACTION OR MORTGAGE PURPOSES .

NOTE

THIS SKETCH IS PREPARED FROM COMPILED AND CALCULATED INFORMATION, THE PROPERTY LIMITS SHOWN HAVE NOT BEEN SURVEYED.

THE LIMIT BETWEEN PARCEL A AND PARCEL B IS SET ALONG NORTHEASTERLY EDGE OF ASPHALT DRIVEWAY

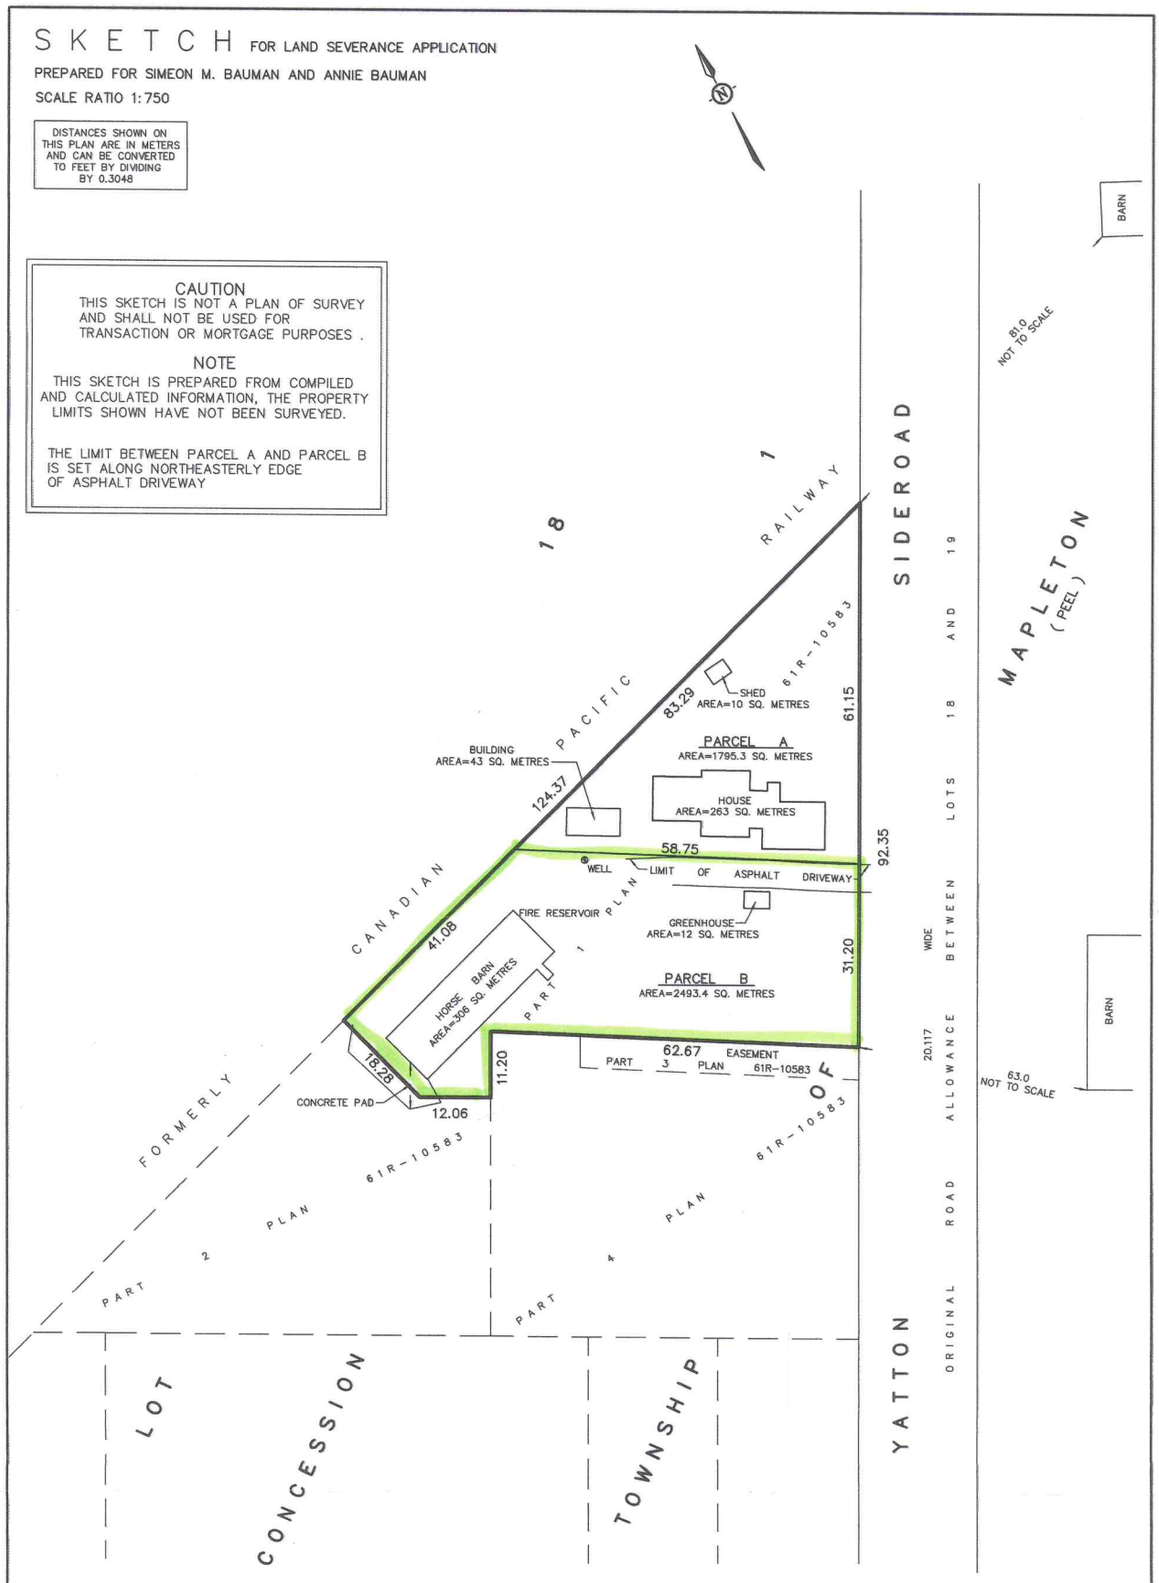

WAYNE D. TURPEL SURVEYING LIMITED, ELMIRA	April 23, 2015	SKETCH NO. 15-4544 (ACAD)