SEVERANCE SKETCH
PART OF LOT 20, CONCESSION 3 TOWNSHIP OF PUSLINCH COUNTY OF WELLINGTON

SCALE 1 : 1500

0 25 50 75 metres

VAN HARTEN SURVEYING INC.

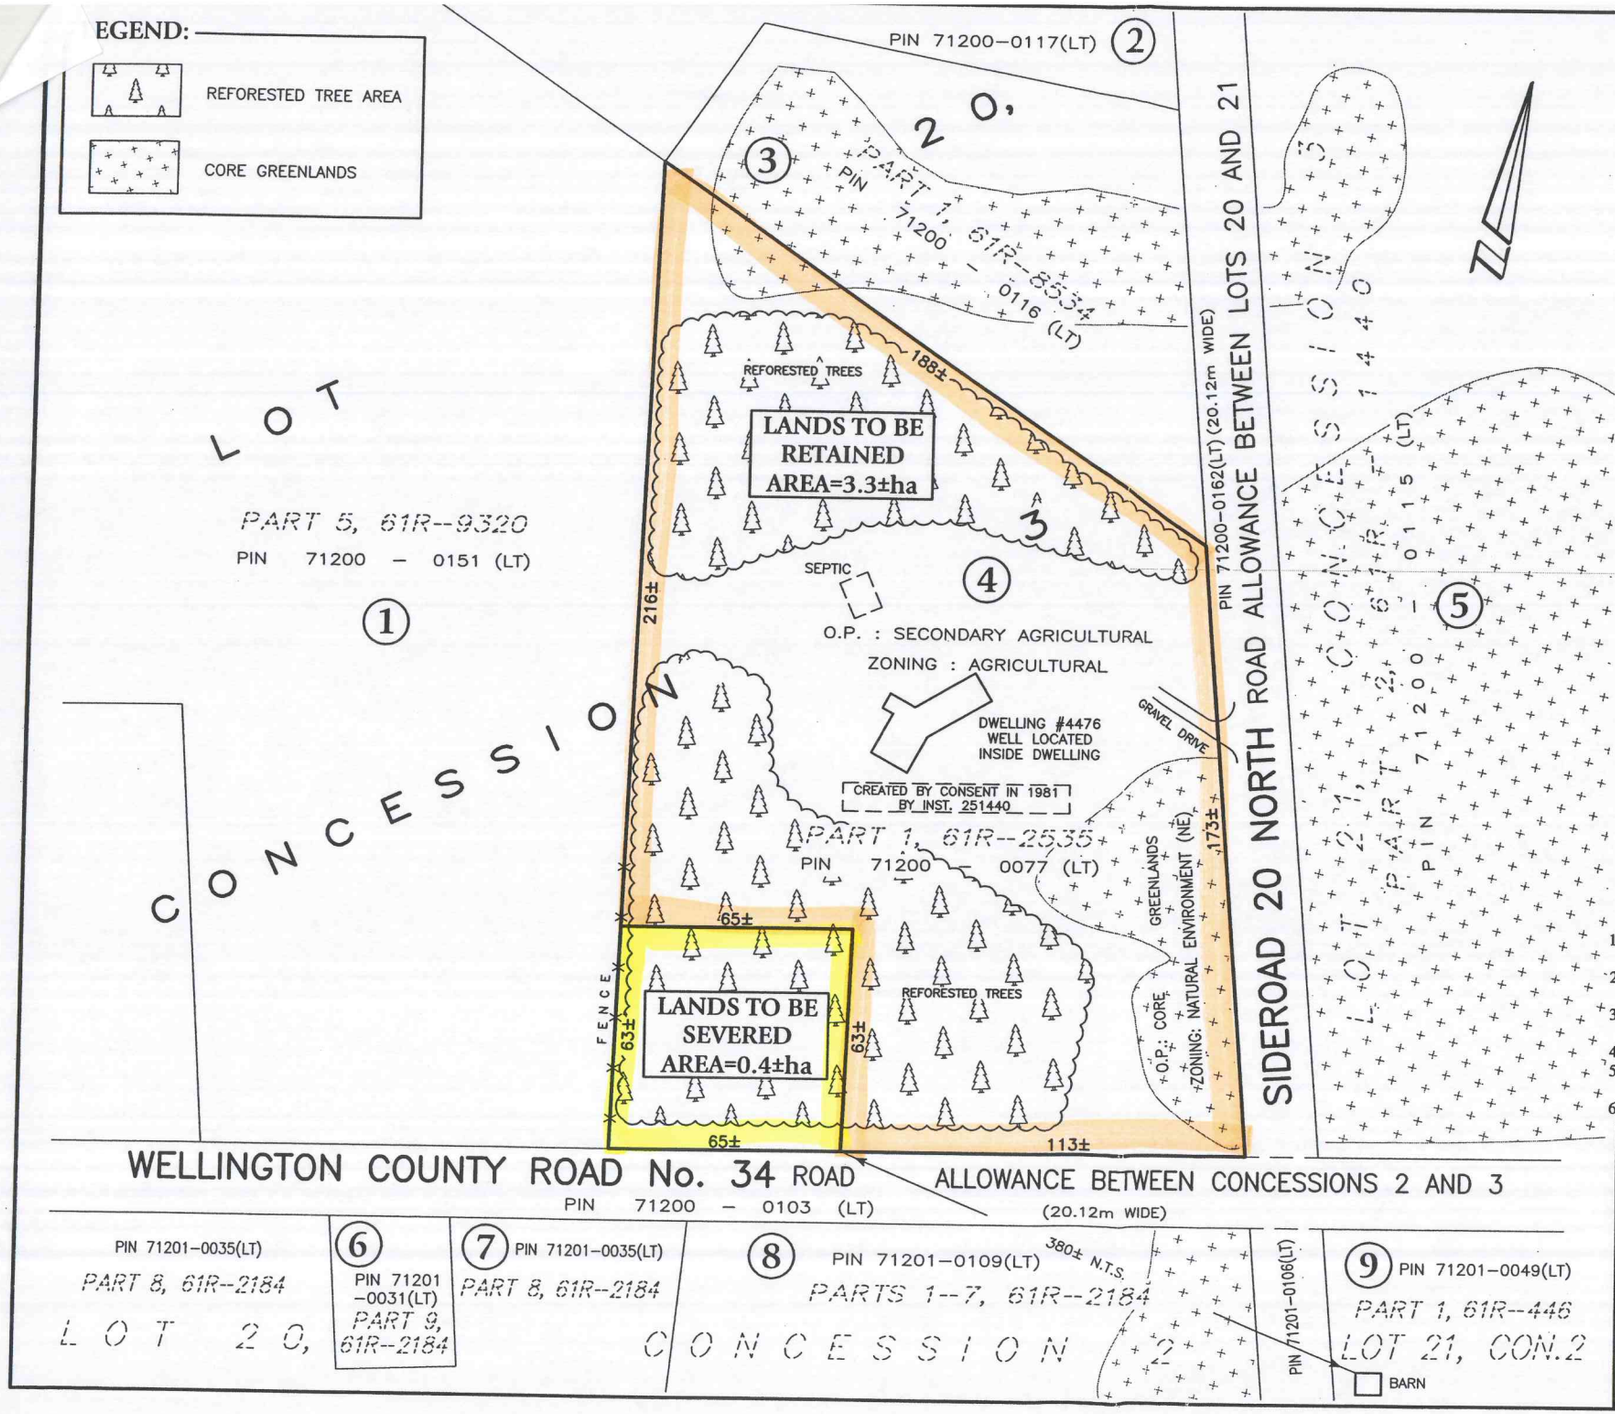

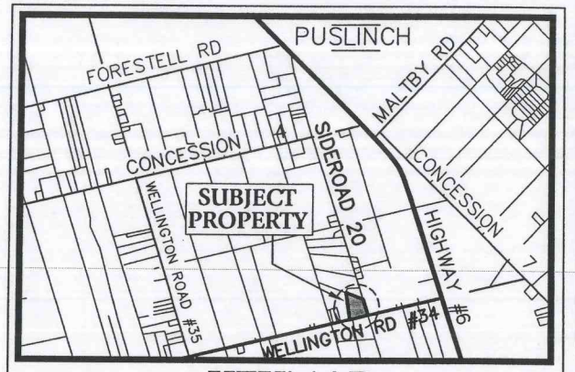

KEYMAP

SURVEYOR'S CERTIFICATE

THIS SKETCH WAS PREPARED ON THE 15th DAY OF MAY, 2015.

JEFFREY E. BUISMAN
ONTARIO LAND SURVEYOR

NOTES:

1. **THIS IS NOT A PLAN OF SURVEY AND SHOULD NOT BE USED FOR REAL ESTATE TRANSFERS OR MORTGAGES.**
2. SUBJECT LANDS ARE ZONED AGRICULTURAL AND NATURAL ENVIRONMENT (NE).
3. SUBJECT LANDS HAVE AN OFFICIAL PLAN DESIGNATION OF CORE GREENLANDS AND SECONDARY AGRICULTURAL.
4. DISTANCES TO BARNS ARE TAKEN FROM GRCA GIS MAPPING WEBSITE.
5. DISTANCES ON THIS PLAN ARE SHOWN IN METRES AND CAN BE CONVERTED TO FEET BY DIVIDING BY 0.3048.
6. SEE ATTACHED LIST OF NAMES AND ADDRESSES OF OWNERS.

Van Harten SURVEYING INC.
LAND SURVEYORS and ENGINEERS

423 WOOLWICH STREET
GUELPH, ONTARIO NIH 3X3
PHONE: 519-821-2763
FAX: 519-821-2770
www.vanharten.com

660 RIDDELL ROAD, UNIT 1
ORANGEVILLE, ONTARIO L9W 5G5
PHONE: 519-940-4110
FAX: 519-940-4113
www.vanharten.com

DRAWN BY: N.C.H.	CHECKED BY: J.E.B.	PROJECT No. 22844-15

May 22,2015-9:00am
G:\PUSLINCH\Con3\ACAD\SEV\SEVPTLOT20 (SEPULIS).dwg